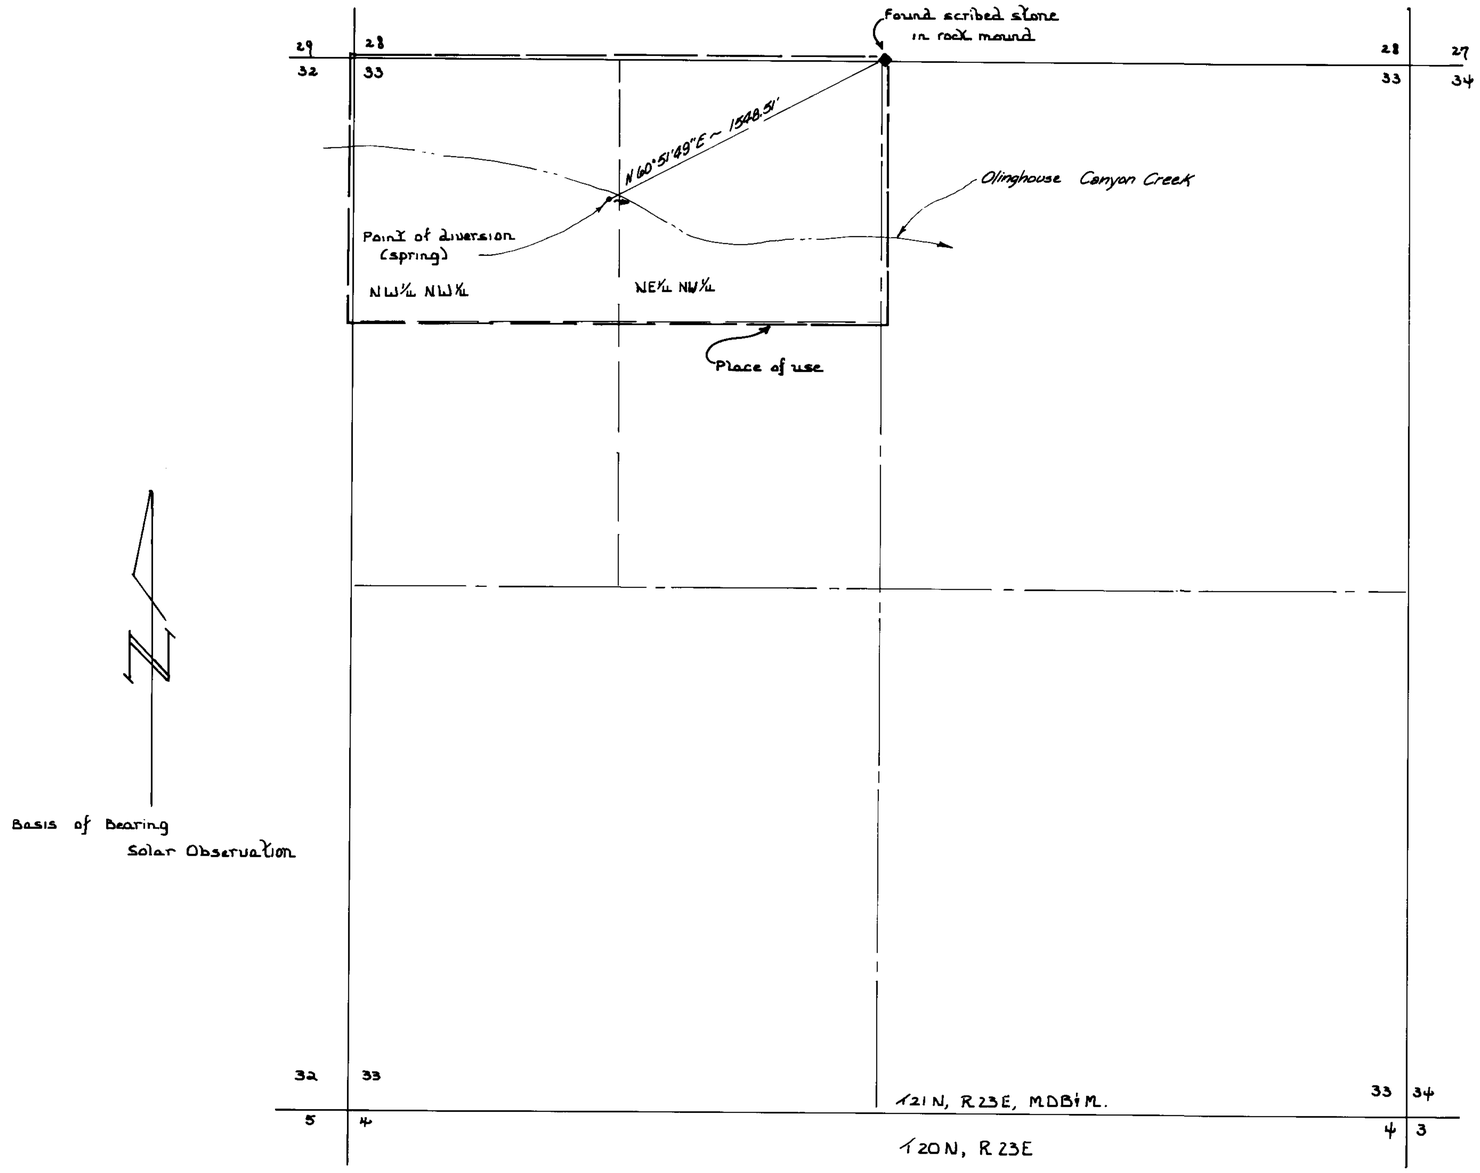

State of Nevada

County of _____

I Robert Millard being first duly sworn, depose and say that this map, consisting of one sheet, has been correctly drawn to the designated scale from field notes of a survey made under my supervision and direction on the 1st of September 1984 and that it truly and correctly represents the proposed location and extent of the works used to divert water from a spring in Olinghouse Ravine in Washoe County by Vincent P. Cipponeri, for placer mining purposes. That the proposed point of diversion, the location of the placer claim and the location and names of all other works or streams which are crossed by or connected with said works are fully and correctly designated hereon.

State Water Right Surveyor No 215

Subscribed and sworn to before me
This 6th day of November, 1984
Notary Public in and for Lyon County, Nevada.

Lanice A Jenne
Comm. expires 9-16-85

48339

FILED
NOV 6 1984
ENGINEER'S OFFICE

Prepared by:
Liahona Engineering
P.O. Box 1059
Fernley Nevada 89408

MAP
TO ACCOMPANY APPLICATION TO
APPROPRIATE WATER FOR PLACER MINING
BY VINCENT P. CIPPONERI.
FROM A SPRING IN OLINGHOUSE RAVINE
WASHOE COUNTY, NEVADA.

48339