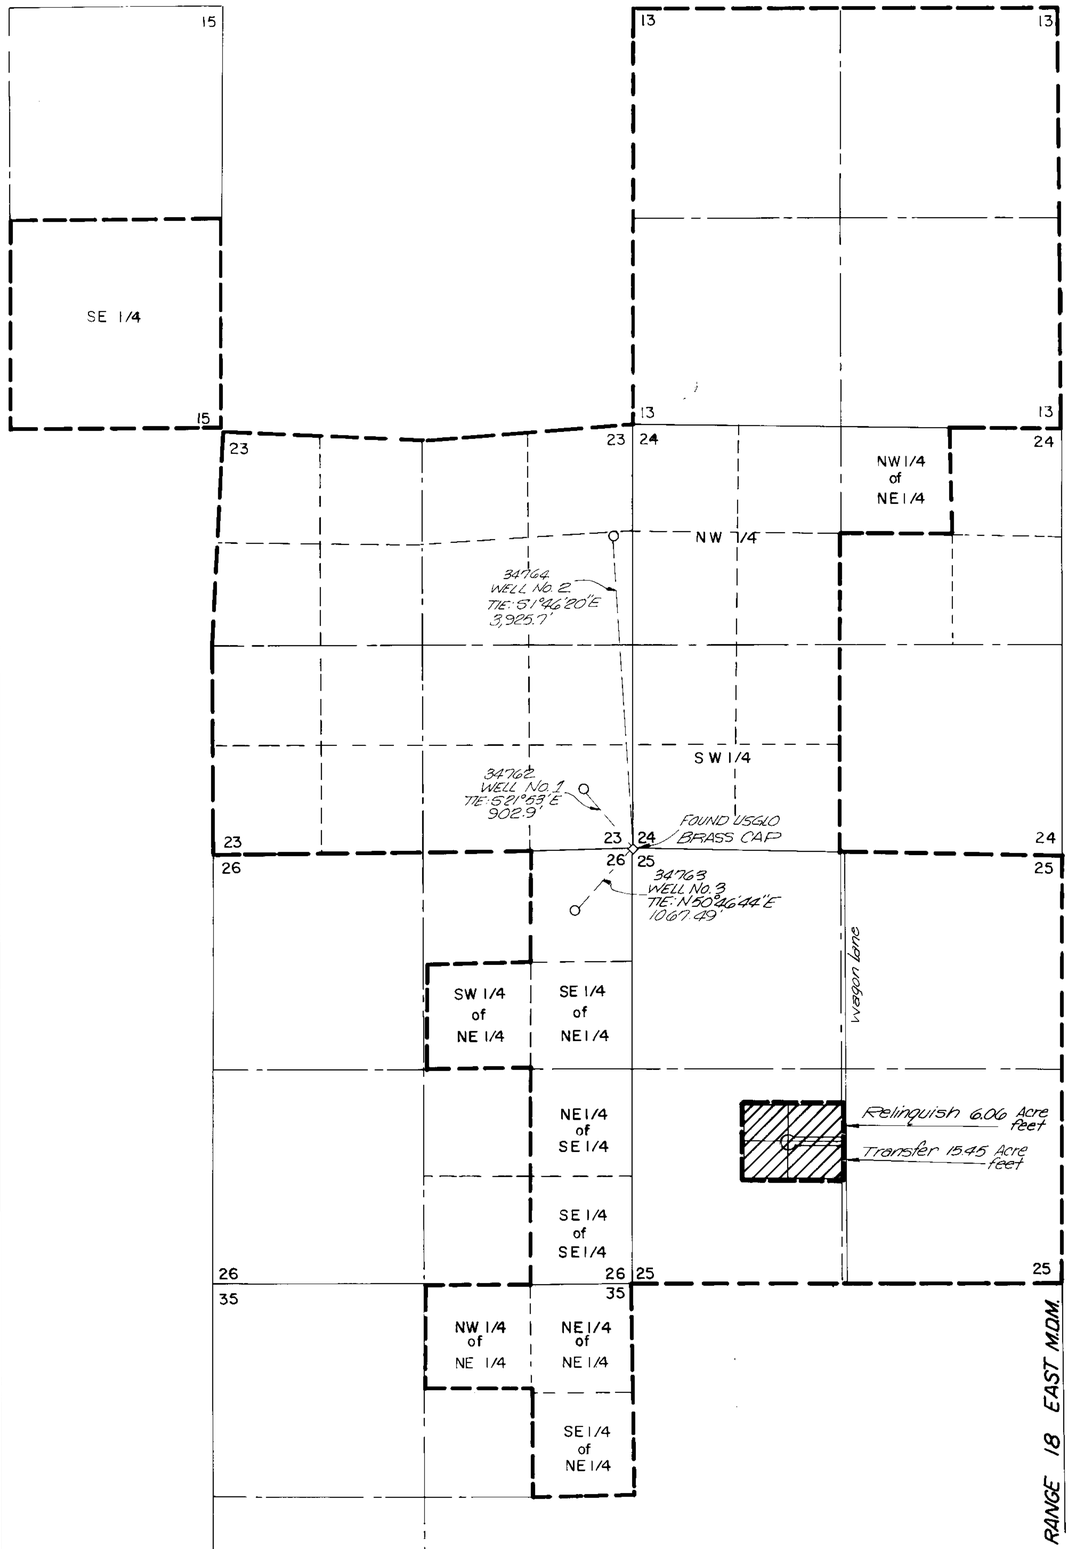

EXISTING POINTS OF DIVERSION & PLACE OF USE

0 500 1000 2000 4000 8000

SCALE 1"=1000'

SCALE 1"=1000'

SCALE 1"=200'

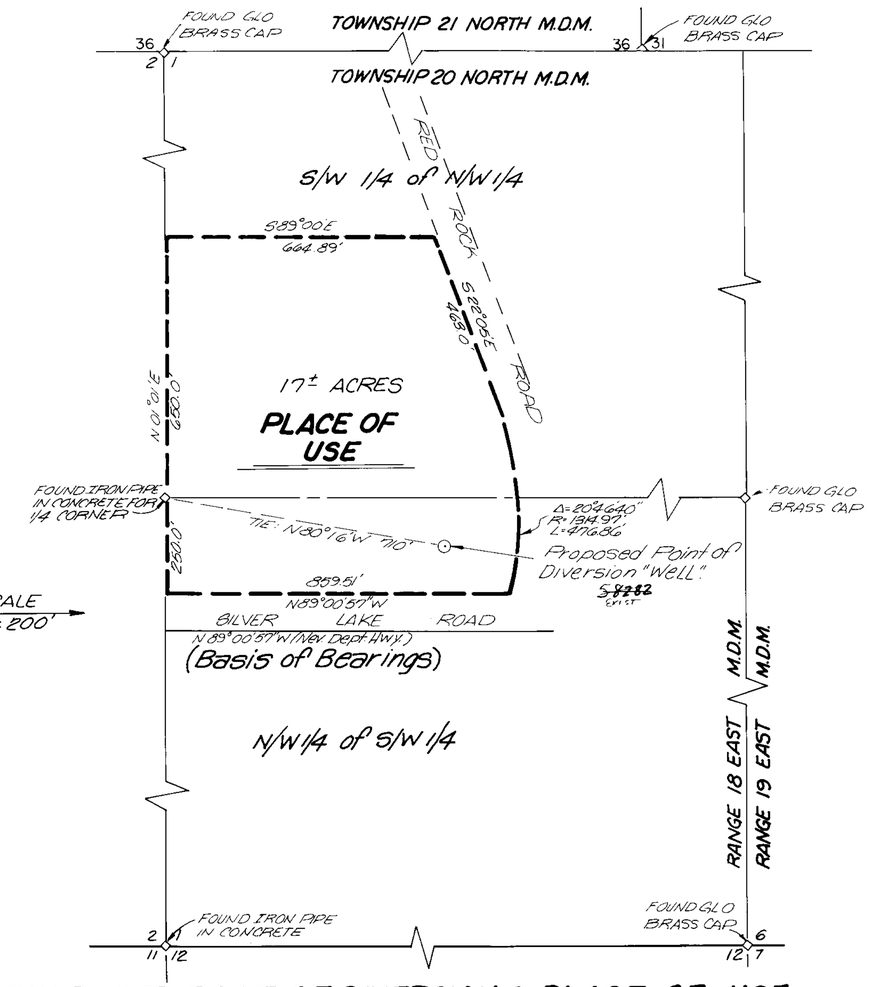

PROPOSED POINT OF DIVERSION & PLACE OF USE

0 100 200 400 800 1200

SCALE 1"=200'

STATE OF NEVADA
COUNTY of WASHOE S.S.

I, E.P. Osgood, being first duly sworn, depose and say that this map, consisting of one sheet, has been correctly drawn to the designated scale from maps of record at the STATE ENGINEERS Office (File Numbers 44205 and 26216.) That it truly represents the proposed location and extent of works to be used to divert water from underground source in Washoe County by Jack L. Bacon, William H. and Steven C. Amesbury for Commercial and domestic purposes; that the proposed point of diversion and the boundary of all lands where in the waters are to be used are fully and correctly designated thereon.

E.P. Osgood
E.P. Osgood State Water-Rights
Surveyor No. 894

Subscribed and sworn to before me this 4th day of September 1984.

Marvin Hamrick
Notary Public in and for
Washoe County, Nevada

MARVIN HAMRICK
Notary Public - State of Nevada
Washoe County
My Appointment Expires May 9, 1985

FILED
SEP 1984
STATE ENGINEER'S OFFICE

MAP to ACCOMPANY APPLICATION to CHANGE
the POINT of DIVERSION, MANNER and PLACE of USE of a PORTION of PERMIT NUMBERS 34762, 34763, 34764 for COMMERCIAL and DOMESTIC USES by
JACK L. BACON, WILLIAM H. AMESBURY and STEVEN C. AMESBURY
from UNDERGROUND SOURCE

48621 48386 48385 48384