T. 20N., R. 20E. M.D.M.

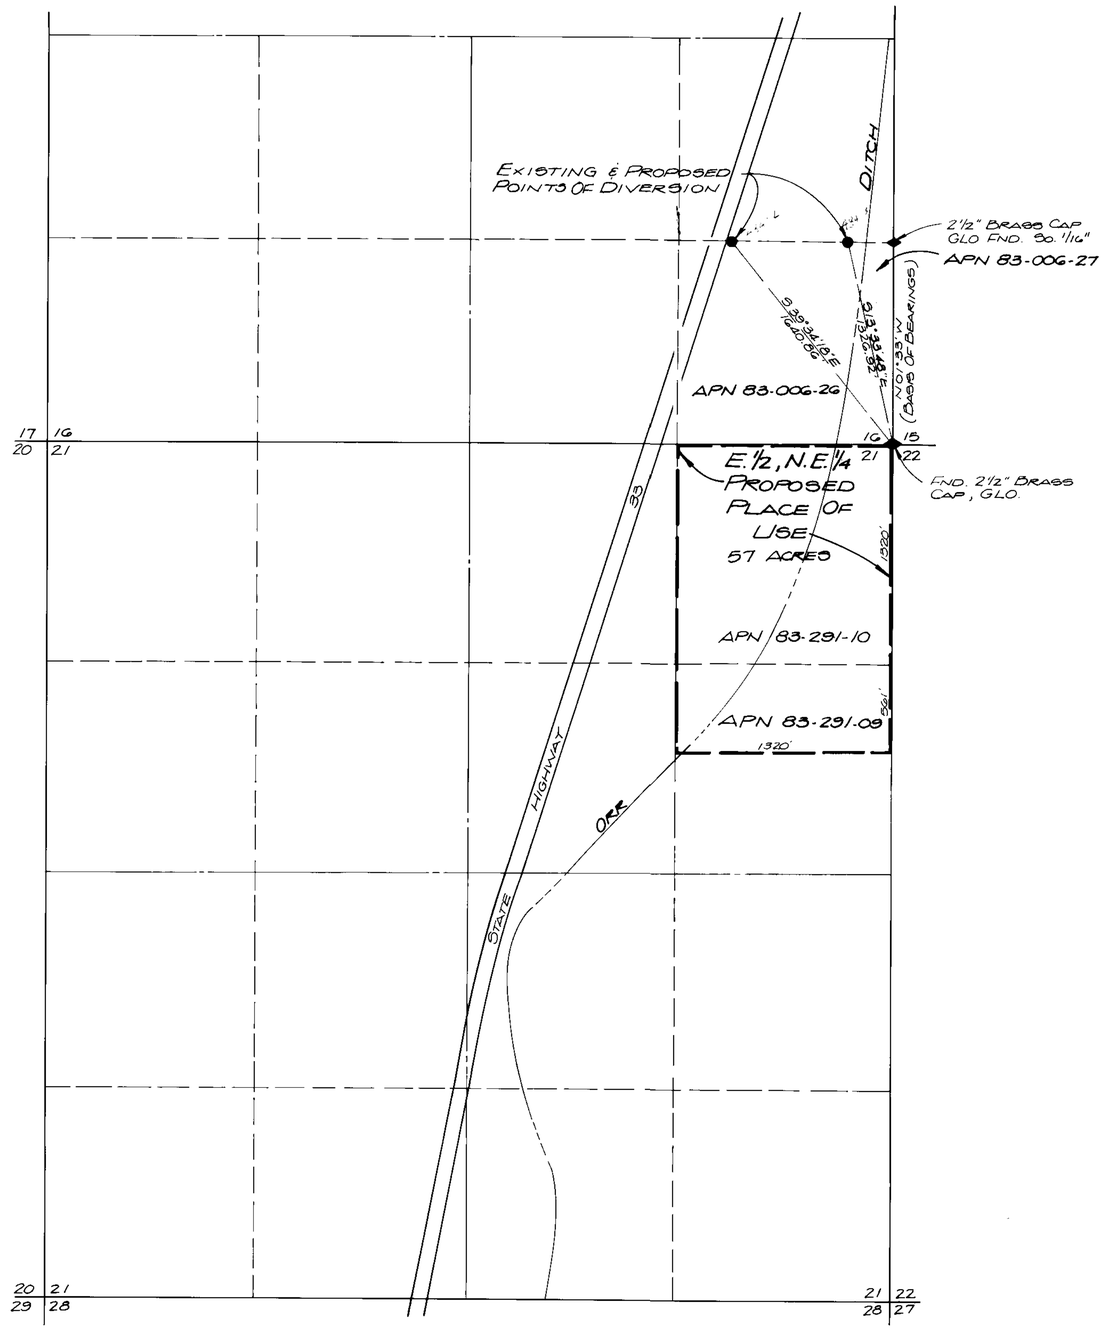

BASIS OF BEARINGS

EAST LINE OF THE S.E. 1/4, OF THE S.E. 1/4 OF SECTION 16, T. 20N., R. 20E. M.D.M., N01°33'00"W.

500 0 500 1000 1500

SCALE: 1"=500'

48402-3

MAP TO ACCOMPANY APPLICATION TO CHANGE THE POINT OF DIVERSION, AND PLACE OF USE OF A PORTION OF WATER HERETOFORE APPROPRIATED UNDER PERMIT 26776, CERTIFICATE 9540, AND PERMIT 42916, CERTIFICATE 10365 FROM AN UNDERGROUND SOURCE IN WASHOE COUNTY, NEVADA FOR MARILYN M. TUCKER, et al.

Gomez & Associates
CIVIL ENGINEERS
7510 Belmont, Reno, Nevada 89506

SHEET 2 OF 2

48403 48402

NOTES:

1. WATER TO BE TRANSFERED AS FOLLOWS:

15.52	ACRE FEET	FROM PARCEL A	APN 84-270-01
39.60	ACRE FEET	FROM PARCEL A	APN 84-270-02
30.88	ACRE FEET	FROM PARCEL A	APN 84-270-03
39.32	ACRE FEET	FROM PARCEL A	APN 84-270-06
27.10	ACRE FEET	FROM PARCEL A	APN 84-270-09
16.04	ACRE FEET	FROM PARCEL A	APN 84-270-14
22.72	ACRE FEET	FROM PARCEL A	APN 84-270-15
9.04	ACRE FEET	FROM PARCEL A	APN 84-270-16
27.78	ACRE FEET	FROM PARCEL H	APN 84-270-25

TOTAL TRANSFER TO EQUAL 228.0 ACRE FEET.

2. PARCELS A, B & H ARE DELINEATED FOR THE PURPOSES OF WATER RIGHTS TRANSFER ONLY AND ARE NOT LEGAL PARCELS ELIGIBLE FOR CONVEYANCE.
3. TRANSFER IS BASED ON ALLOCATION OF 4.0 ACRE FEET PER ACRE IN ACCORDANCE WITH CERTIFICATES 9540 AND 10365.
4. ACREAGE AND DISTANCES REFERS TO CULTIVATED LANDS ONLY.

STATE OF NEVADA }
COUNTY OF WASHOE } S.S.

I, MANUEL G. GOMEZ BEING FIRST DULY SWORN, DEPOSE AND SAY THAT THIS MAP CONSISTING OF TWO SHEETS HAS BEEN CORRECTLY DRAWN TO THE DESIGNATED SCALE FROM VARIOUS OFFICIAL FILED MAPS AND RECORDS; THAT IT TRULY AND CORRECTLY REPRESENTS THE PROPOSED LOCATION AND EXTENT OF THE WORKS USED TO DIVERT WATER FROM AN UNDERGROUND SOURCE IN THE SPANISH SPRINGS VALLEY, WASHOE COUNTY, NEVADA; THAT THE PROPOSED POINT OF DIVERSION AND THE BOUNDARY OF ALL LANDS WHEREIN THE WATERS ARE TO BE USED, ARE FULLY AND CORRECTLY DESIGNATED HEREIN, FOR MARILYN M. TUCKER, et al.

MANUEL G. GOMEZ
STATE WATER RIGHT SURVEYOR NO. 604

SUBSCRIBED AND SWORN TO ME THIS 1. DAY OF September 1984, [illegible] NOTARY PUBLIC IN AND FOR THE COUNTY OF WASHOE, STATE OF NEVADA.

[illegible] DUFFY
Notary [illegible] State of Nevada
[illegible] Washoe County
[illegible] EXPIRES OCT 28, 1985

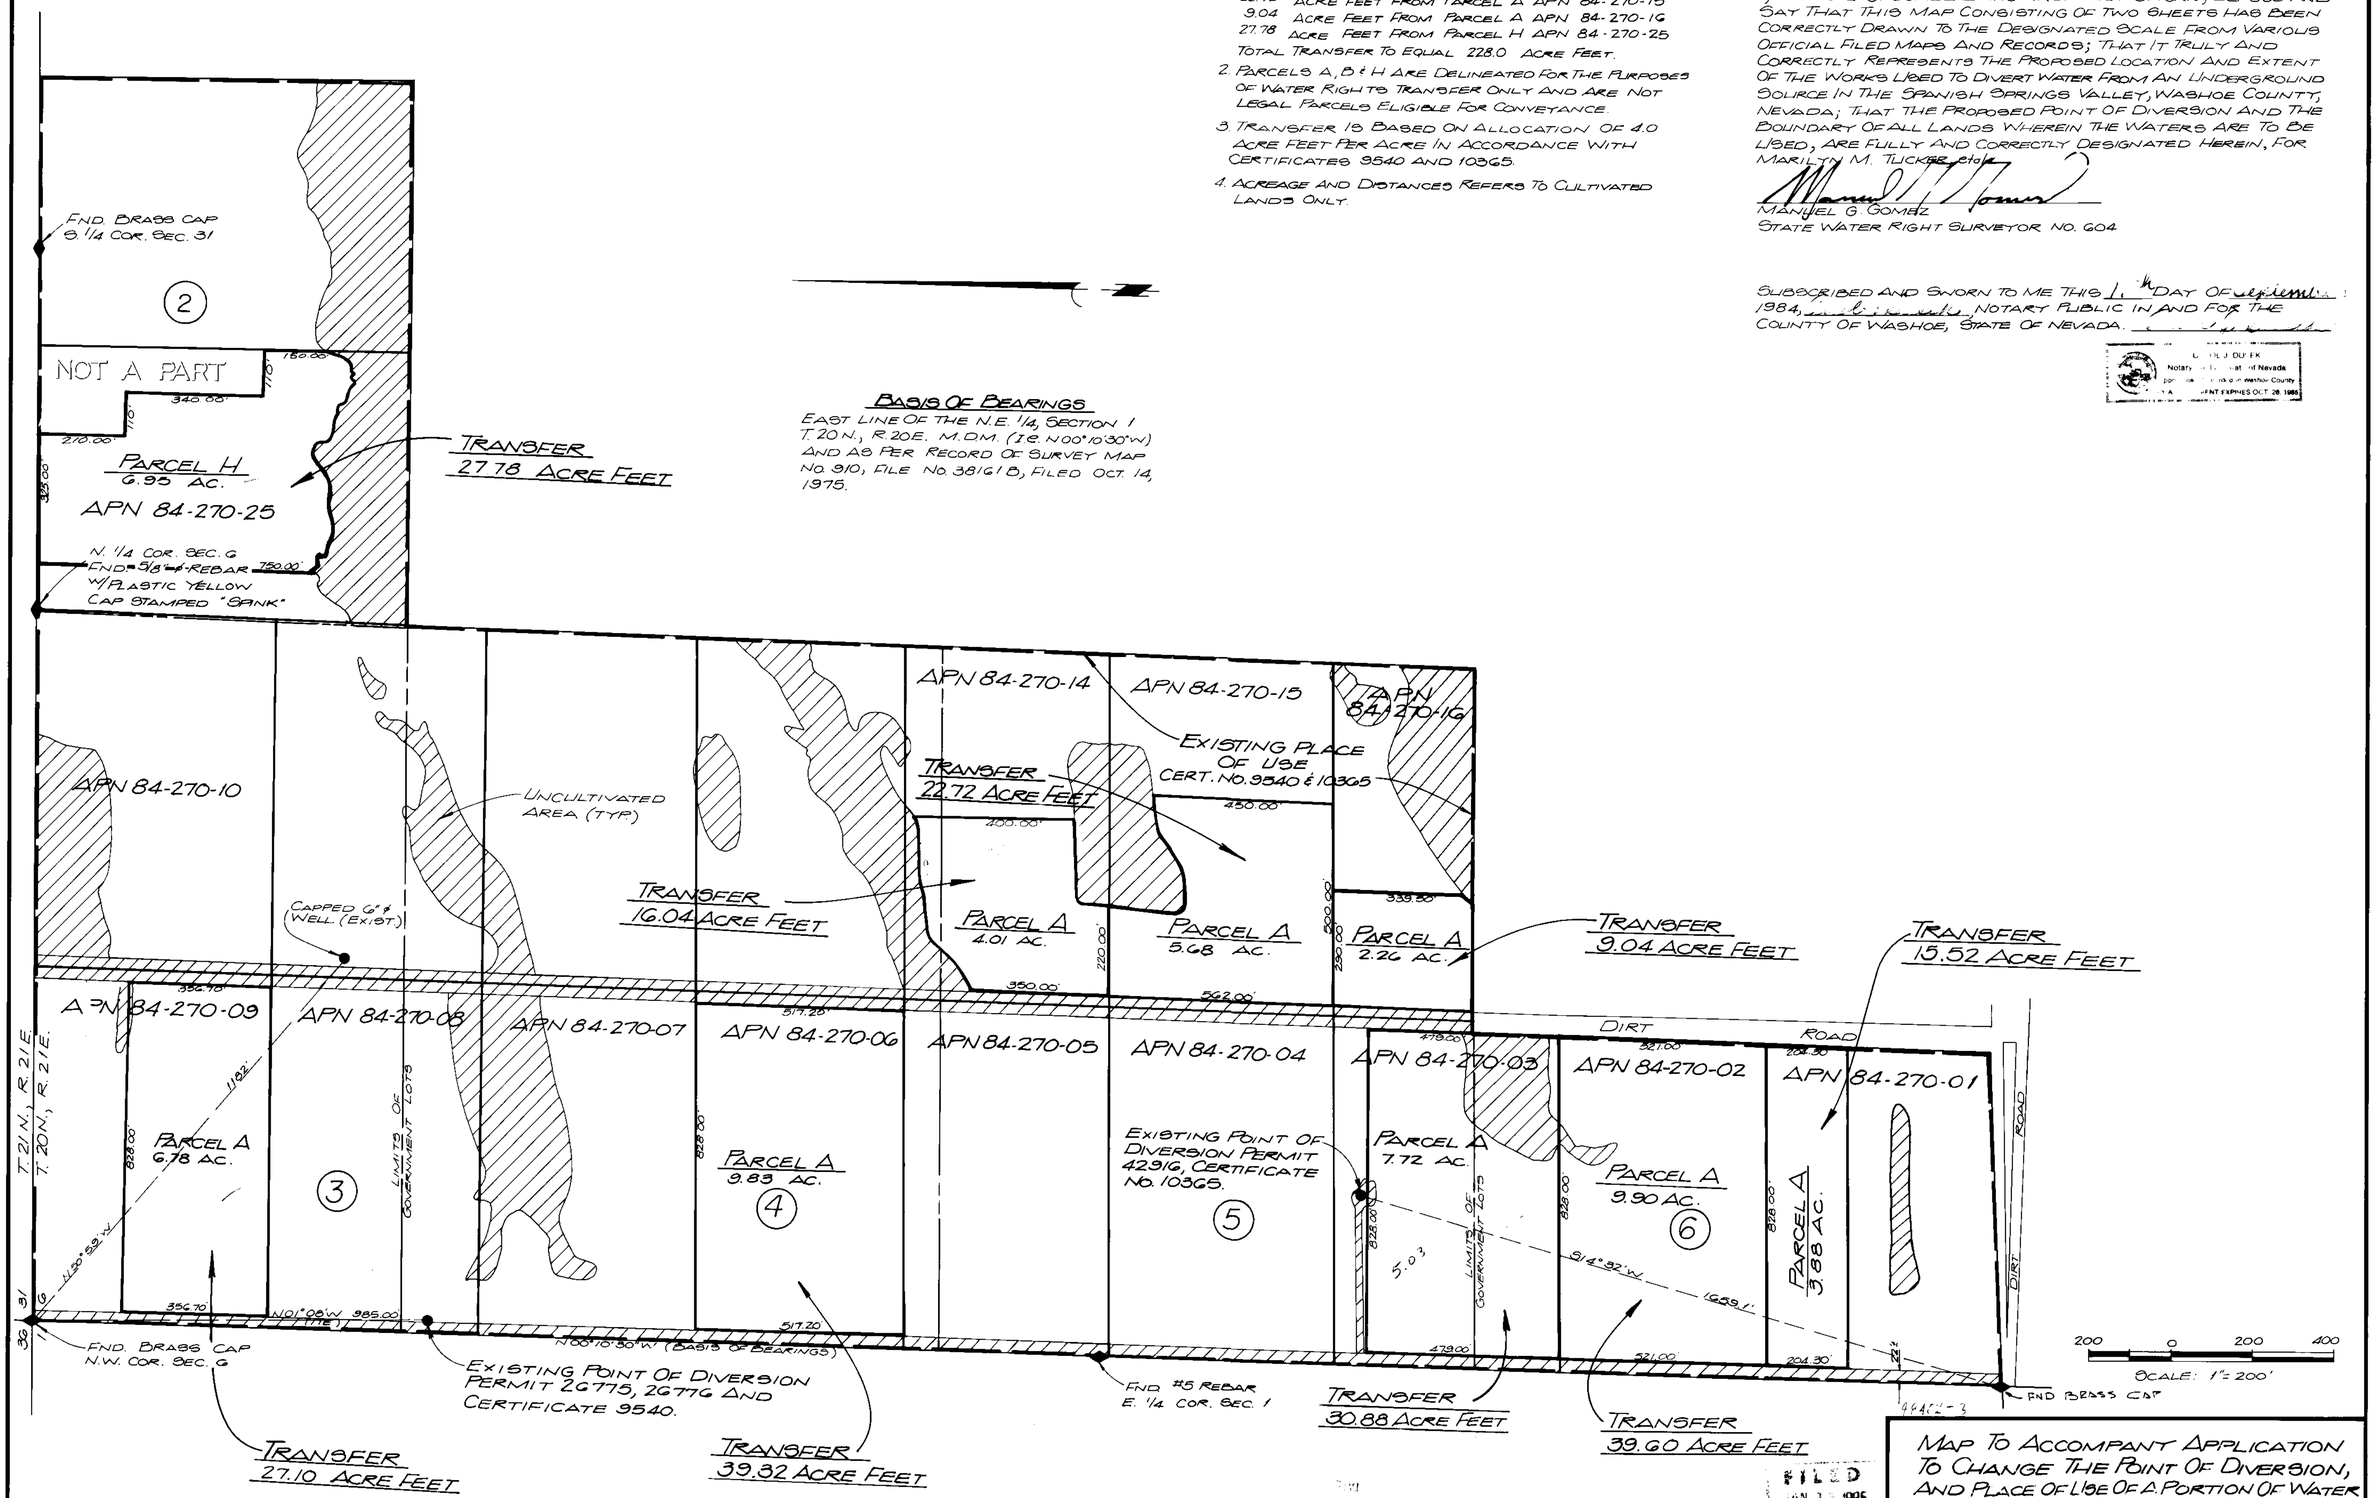

BASIS OF BEARINGS
EAST LINE OF THE N.E. 1/4, SECTION 1 T. 20 N., R. 20 E. M.D.M. (T.R. N00°10'30"W) AND AS PER RECORD OF SURVEY MAP NO. 910, FILE NO. 381618, FILED OCT. 14, 1975.

FILED
JAN 1 1985

Gomez & Associates
CIVIL ENGINEERS
7510 Belmont, Reno, Nevada 89506

MAP TO ACCOMPANY APPLICATION TO CHANGE THE POINT OF DIVERSION, AND PLACE OF USE OF A PORTION OF WATER HERETOFORE APPROPRIATED UNDER PERMIT 26776, CERTIFICATE 9540, AND PERMIT 42916, CERTIFICATE 10365 FROM AN UNDERGROUND SOURCE IN WASHOE COUNTY, NEVADA FOR MARILYN M. TUCKER, et al.

SHEET 1 OF 2

48403 48402