STATE OF NEVADA } SS
COUNTY OF NYE

I, Wallace T. Boundy, BEING FIRST DULY SWORN DEPOSED AND SAY THAT THIS MAP CONSISTING OF ONE SHEET, HAS BEEN CORRECTLY DRAWN TO THE DESIGNATED SCALE FROM FIELD NOTES OF A SURVEY MADE ON December 14, 1984, THAT IT TRULY AND CORRECTLY REPRESENTS THE PROPOSED LOCATION AND EXTENT OF THE WORKS TO DIVERT WATER FROM Underground & Creek Sources, IN Nye COUNTY, NEVADA, BY Richard L. & Margaret Carver, FOR Irrigation & Domestic PURPOSES. THAT THE POINT OF DIVERSION, THE APPROXIMATE LOCATION AND SIZE OF THE DIVERTING CHANNEL, ALL RESERVOIRS OR BASINS, THE LOCATION AND NAMES OF ALL OTHER WORKS, WHICH WILL CROSS OR CONNECT WITH PURPOSED WORKS, AND THE BOUNDARIES OF ALL LANDS SHOWING THE AREAS PROPOSED TO BE Irrigated, ARE FULLY AND CORRECTLY DESIGNATED THEREON.

Wallace T. Boundy
STATE WATER RIGHT SURVEYOR #584

Subscribed and sworn to before me this 14th day of Dec, 1984

Paul E. Kelly
NOTARY PUBLIC IN AND FOR NYE COUNTY, NEVADA
Commission Expires: June 5 1986

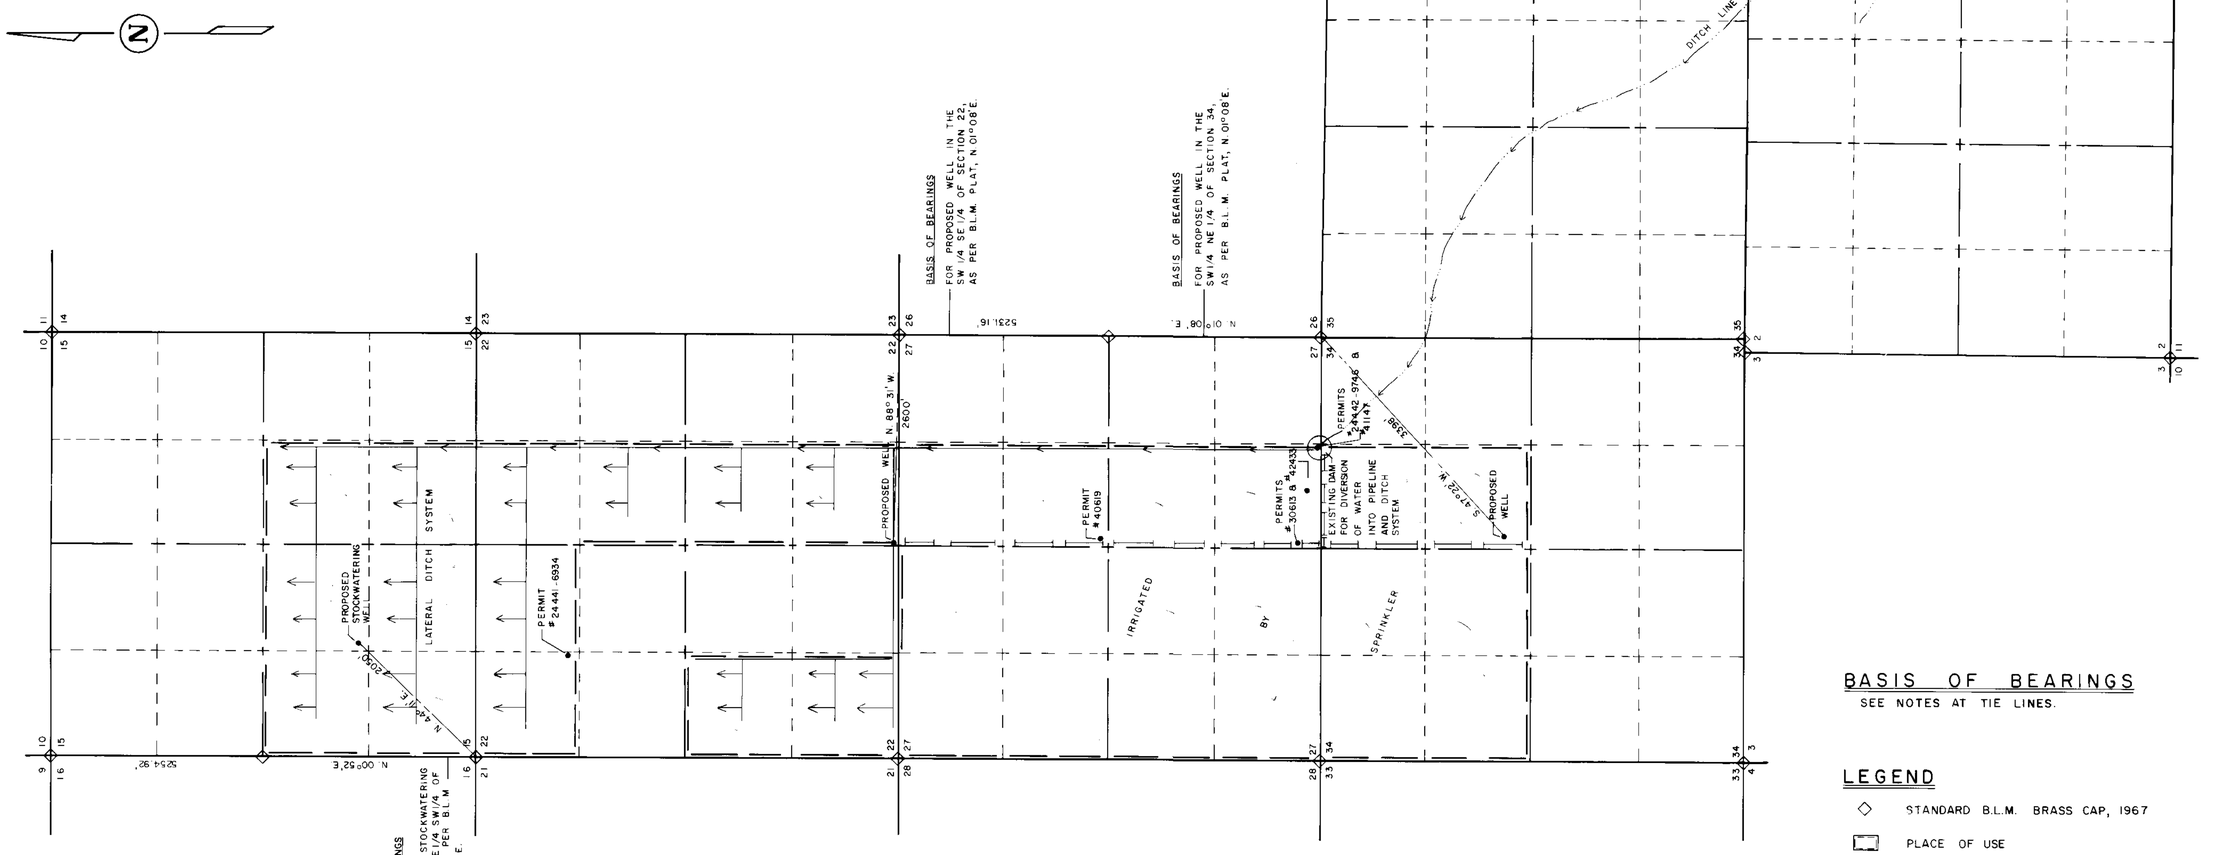

BASIS OF BEARINGS

SEE NOTES AT TIE LINES.

LEGEND

◇ STANDARD B.L.M. BRASS CAP, 1967

▭ PLACE OF USE

SCALE 1" = 1000'
0 500 1000 2000 3000

MAP TO ACCOMPANY APPLICATION TO APPROPRIATE WATER

FOR: IRRIGATION AND DOMESTIC PURPOSES FROM UNDERGROUND AND CREEK SOURCES.

IN: PORTIONS OF SECTIONS 15, 22, 27, & 34, T. 11 N., R. 43 E., M.D.B.&M., NYE COUNTY, NEVADA.

BY: RICHARD L. & MARGARET CARVER
CARVER RANCH GENERAL DELIVERY
ROUND MOUNTAIN, NEVADA 89045

FILED
JAN 3 1985
STATE ENGINEER'S OFFICE

BOUNDY LAND SURVEYING
P.O. BOX 242 TONOPAH, NEVADA 89049 (702) 482-6609 DJM

49727 49726 48456