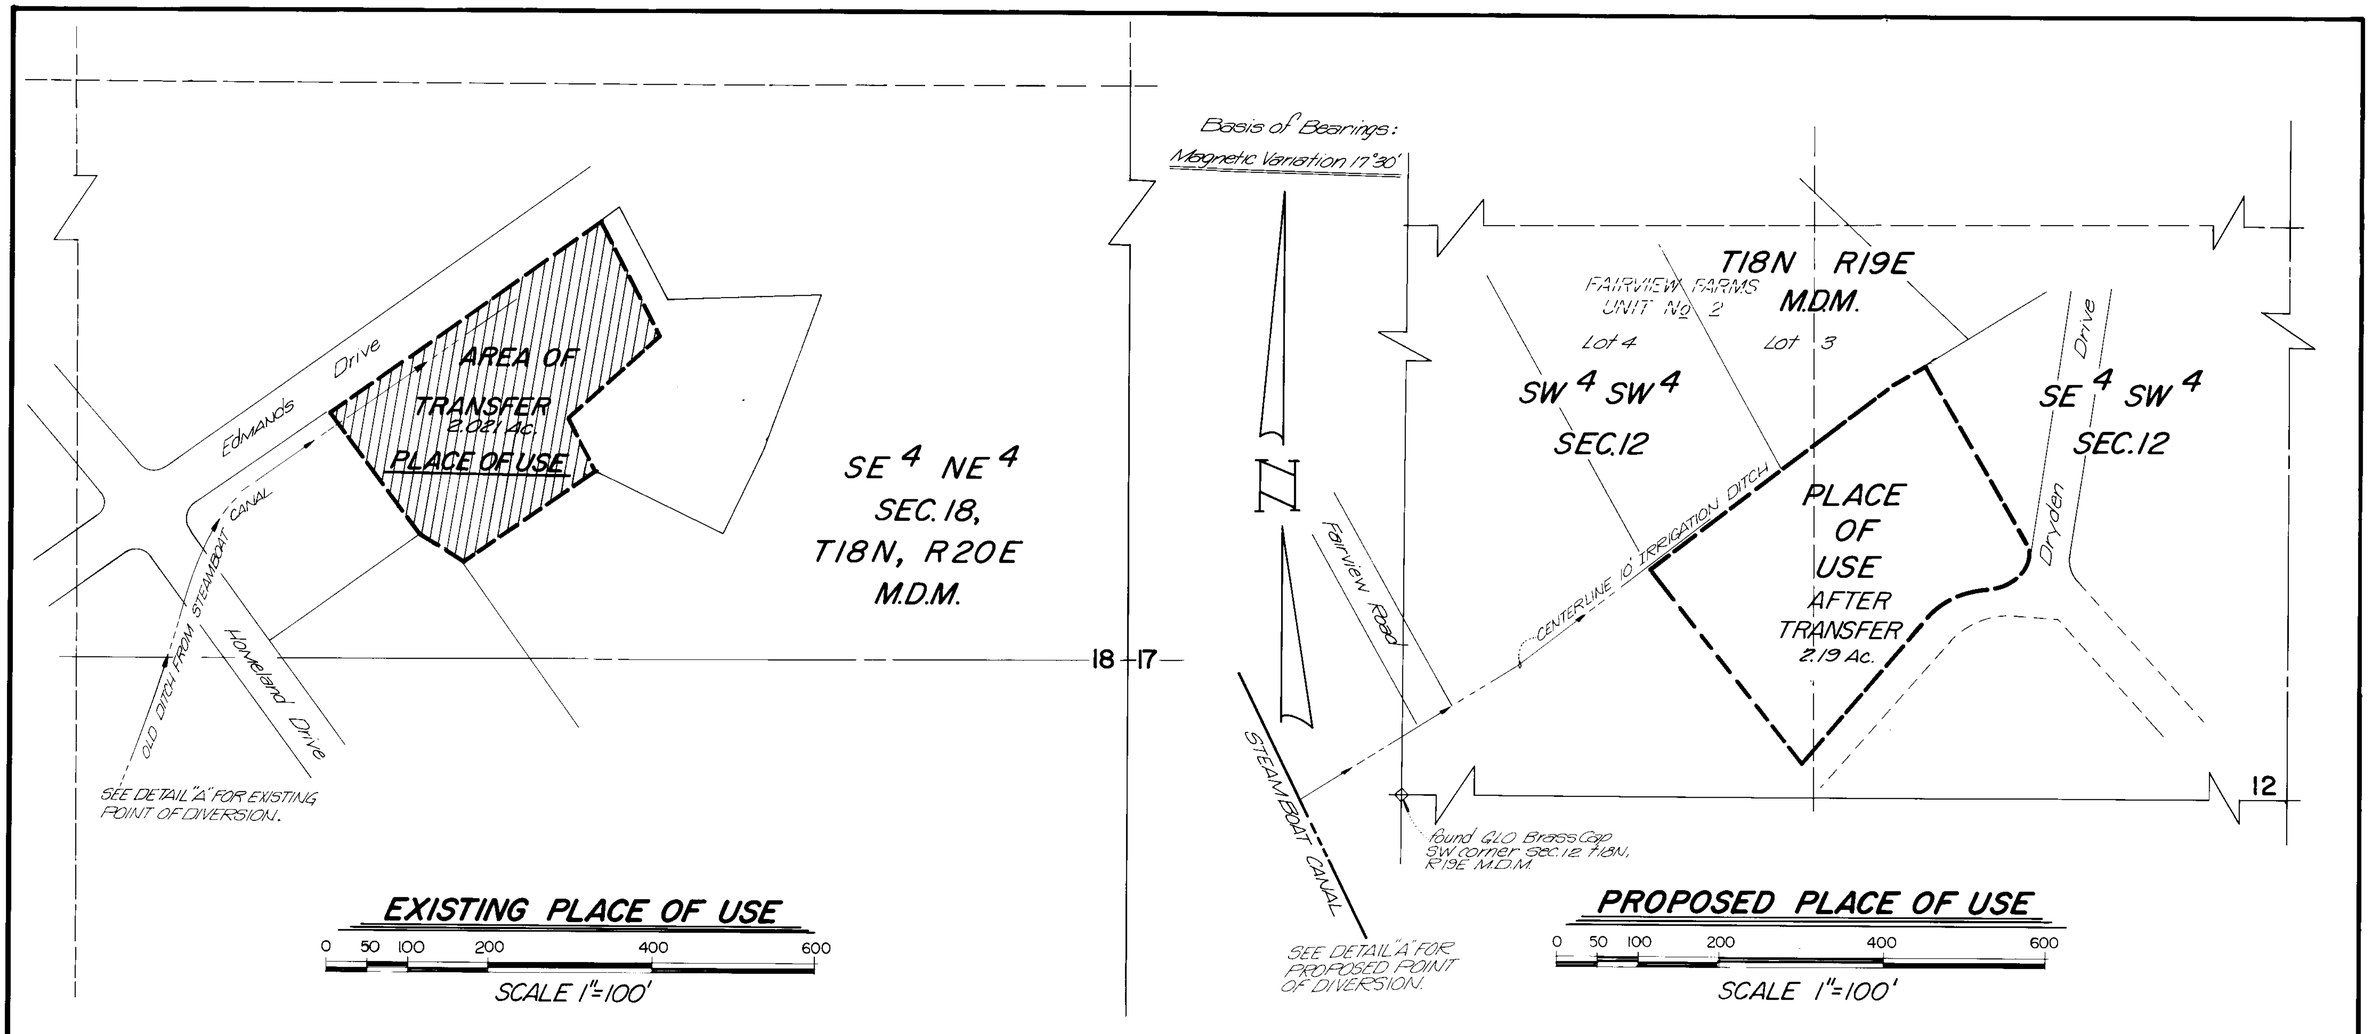

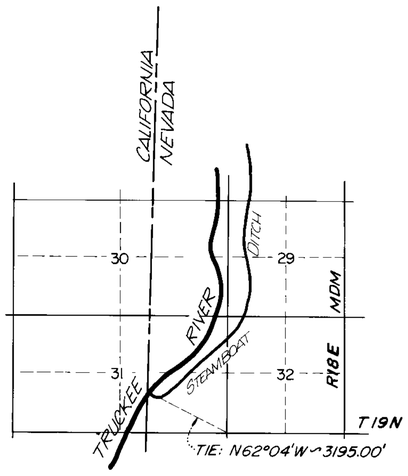

EXISTING & PROPOSED POINT OF DIVERSION

DETAIL "A"

STATE of NEVADA
COUNTY of WASHOE } S.S.

I, E.P. Osgood, being first duly sworn, depose and say that this map, consisting of one sheet, has been correctly drawn to the designated scale from a survey made under my supervision on October 1, 1984, that it truly and correctly represents the location and extent of the works used to divert water from the TRUCKEE RIVER, in WASHOE County by Robert Peterson, Trustee, for the Robert Peterson Family Trust, for irrigation & domestic purposes. That the proposed point of diversion, the approximate location and size of the diverting channel, the location and names of all other works which will cross or connect with the proposed works, and the boundary of all lands, showing by 40 acre subdivisions, the areas proposed for irrigation & domestic use are fully and correctly designated hereon.

E.P. Osgood Jr.
E.P. Osgood Jr. (Water Rights Surveyor No 294).

Subscribed and sworn to before me, a Notary Public on this 16th day of Oct. 1984.

Vee Ann Friedrich
Notary Public.

VEE ANN FRIEDRICH
Notary Public State of Nevada
Appointment Recorded in Washoe County
MY APPOINTMENT EXPIRES MAY 27, 1985

LEGEND

= Area of water rights to be Transferred.

MAP TO ACCOMPANY
APPLICATION FOR PERMISSION TO CHANGE PLACE OF USE OF 0.05 cfs OF PUBLIC WATERS OF A PORTION EQUITY DOCKET NO. A3 (ORR DITCH DECREE) NUMBER 78.
FOR
IRRIGATION AND DOMESTIC
USE BY
ROBERT PETERSON, TRUSTEE, FOR THE ROBERT PETERSON FAMILY TRUST.
FROM THE TRUCKEE RIVER
WASHOE COUNTY NEVADA

PREPARED BY: OSGOOD ENGINEERS • RENO NEVADA

48496