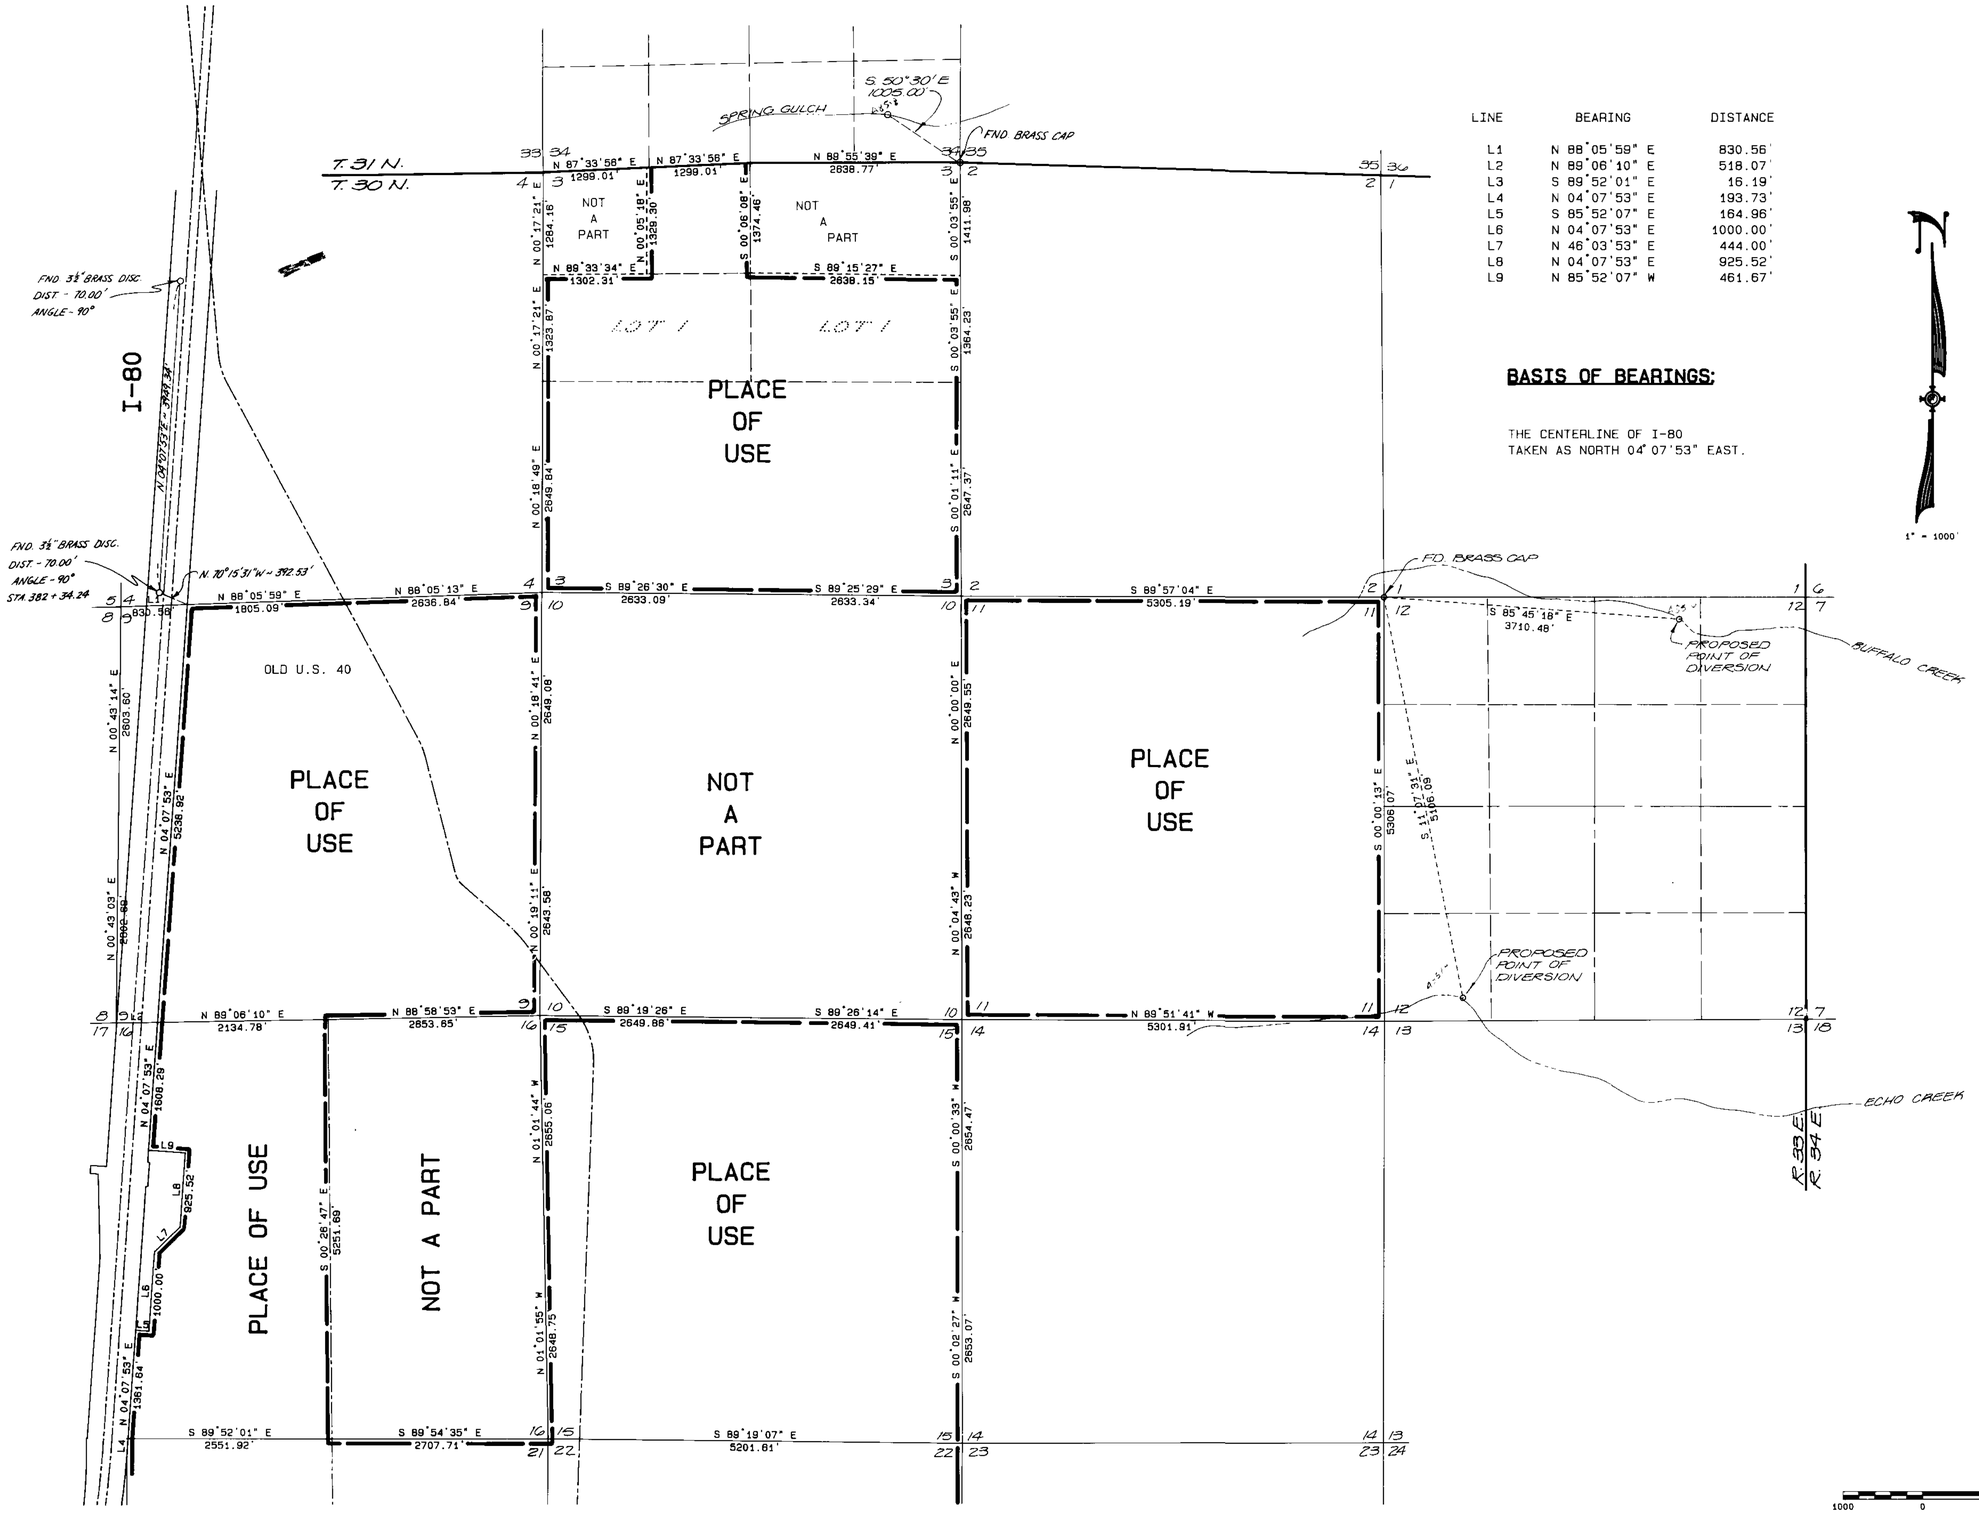

LINE	BEARING	DISTANCE
L1	N 88°05'59" E	830.56'
L2	N 89°06'10" E	518.07'
L3	S 89°52'01" E	16.19'
L4	N 04°07'53" E	193.73'
L5	S 85°52'07" E	164.96'
L6	N 04°07'53" E	1000.00'
L7	N 46°03'53" E	444.00'
L8	N 04°07'53" E	925.52'
L9	N 85°52'07" W	461.67'

BASIS OF BEARINGS:

THE CENTERLINE OF I-80
TAKEN AS NORTH 04° 07'53" EAST.

SEE SHEET 2

FILED
STATE ENGINEER

MAP

TO ACCOMPANY APPLICATION TO APPROPRIATE WATER
FOR QUASI-MUNICIPAL-SUBDIVISION

BY

R.J.B. DEVELOPMENT CO.

FROM BUFFALO, ECHO, PANTHER,
RYE PATCH CREEKS, ROCKY CANYON CREEK
AND SPRING GULCH

LOCATED IN A PORTION OF
SECTIONS 3, 9, 11, 12, 15, 16, 21, 22, 27, 28, & 33
ALL IN T. 30 N., R. 33 E., M.D.B.& M.
PERSHING COUNTY, NEVADA

66591T 61726 48519, 48518, 48517, 48516, 48515, 48514

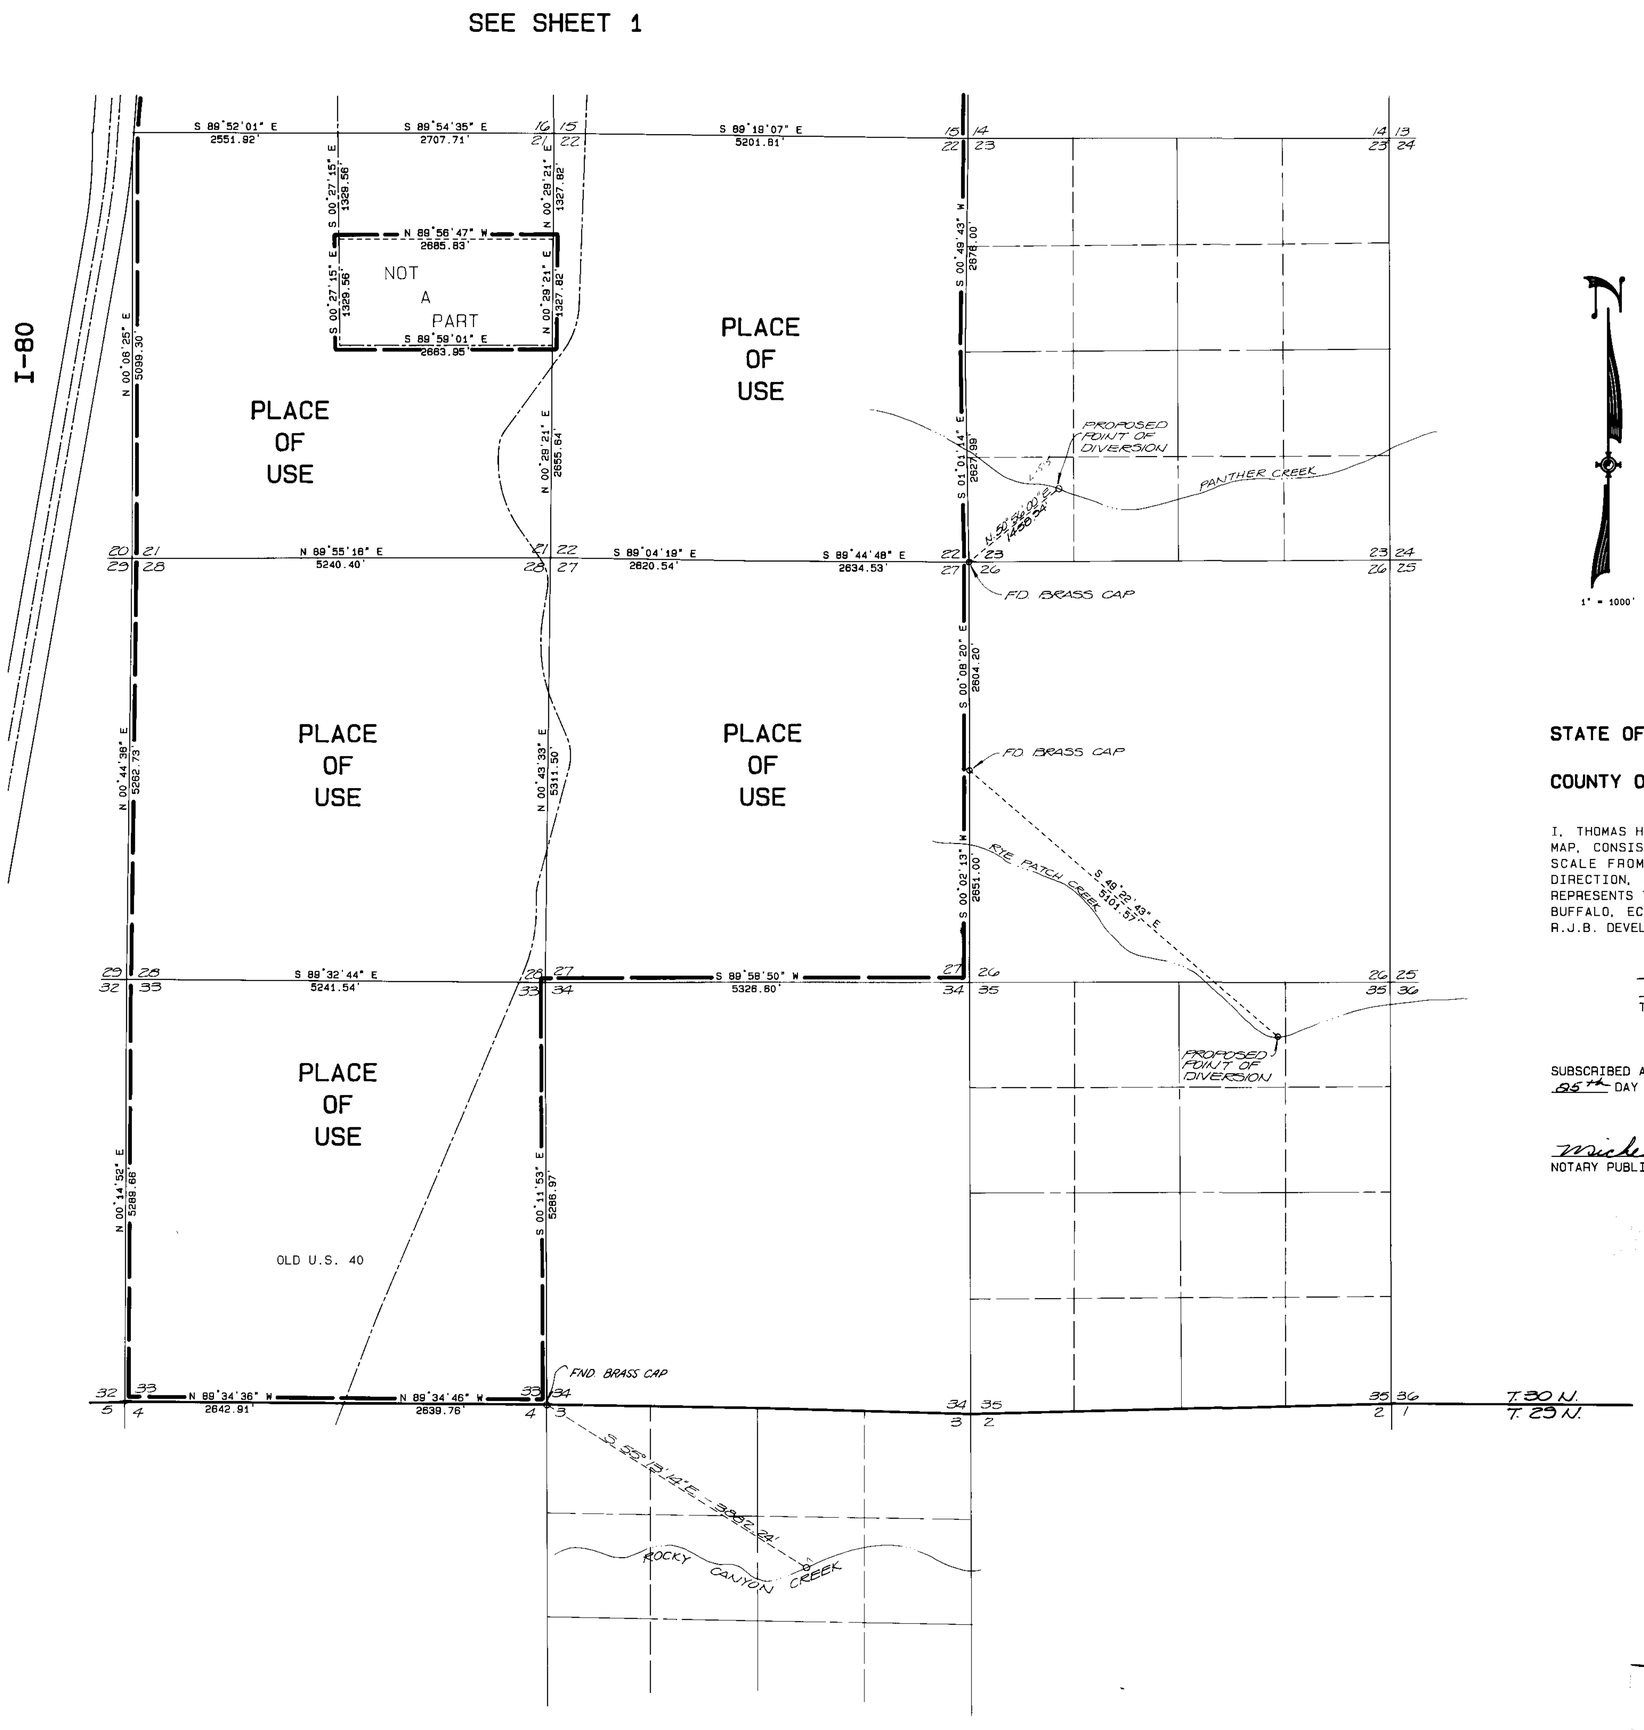

LINE	BEARING	DISTANCE
L1	S 89°52'01" E	16.19'
L2	N 04°07'53" E	193.73'
L3	S 85°52'07" E	164.96'
L4	N 04°07'53" E	1000.00'
L5	N 46°03'53" E	444.00'

1" = 1000'

1000 0 1000 2000 3000 4000

STATE OF NEVADA

S.S.

COUNTY OF WASHOE

I, THOMAS H. GALLAGHER, BEING FIRST DULY SWORN, DEPOSE AND SAY THAT THIS MAP, CONSISTING OF TWO SHEET, HAS BEEN CORRECTLY DRAWN TO THE DESIGNATED SCALE FROM FIELD NOTES OF A SURVEY MADE UNDER MY SUPERVISION AND DIRECTION, ON THE 4th DAY OF OCTOBER, 1984; THAT IT TRULY AND CORRECTLY REPRESENTS THE PROPOSED POINT OF DIVERSION AND PROPOSED PLACE OF USE FROM BUFFALO, ECHO, PANTHER, AND RYE PATCH CREEKS PERSHING COUNTY, NEVADA, BY R.J.B. DEVELOPMENT CO.

Thomas H. Gallagher

THOMAS H. GALLAGHER / STATE WATER RIGHTS SURVEYOR # 509

SUBSCRIBED AND SWORN TO BEFORE ME THIS 25th DAY OF October, 1984.

Michele Millard

NOTARY PUBLIC IN AND FOR WASHOE COUNTY, NEVADA

FILED

MAP

TO ACCOMPANY APPLICATION TO APPROPRIATE WATER FOR QUASI-MUNICIPAL-SUBDIVISION

BY

R.J.B. DEVELOPMENT CO.

FROM BUFFALO, ECHO, PANTHER, RYE PATCH CREEKS, ROCKY CANYON CREEK AND SPRING GULCH

LOCATED IN A PORTION OF
SECTIONS 3, 9, 11, 12, 15, 16, 21, 22, 27, 28, & 33
ALL IN T. 30 N., R. 33 E., M.D.B.& M.
PERSHING COUNTY, NEVADA

66591T 1223 48519, 48518, 48517, 48516, 48515, 48514