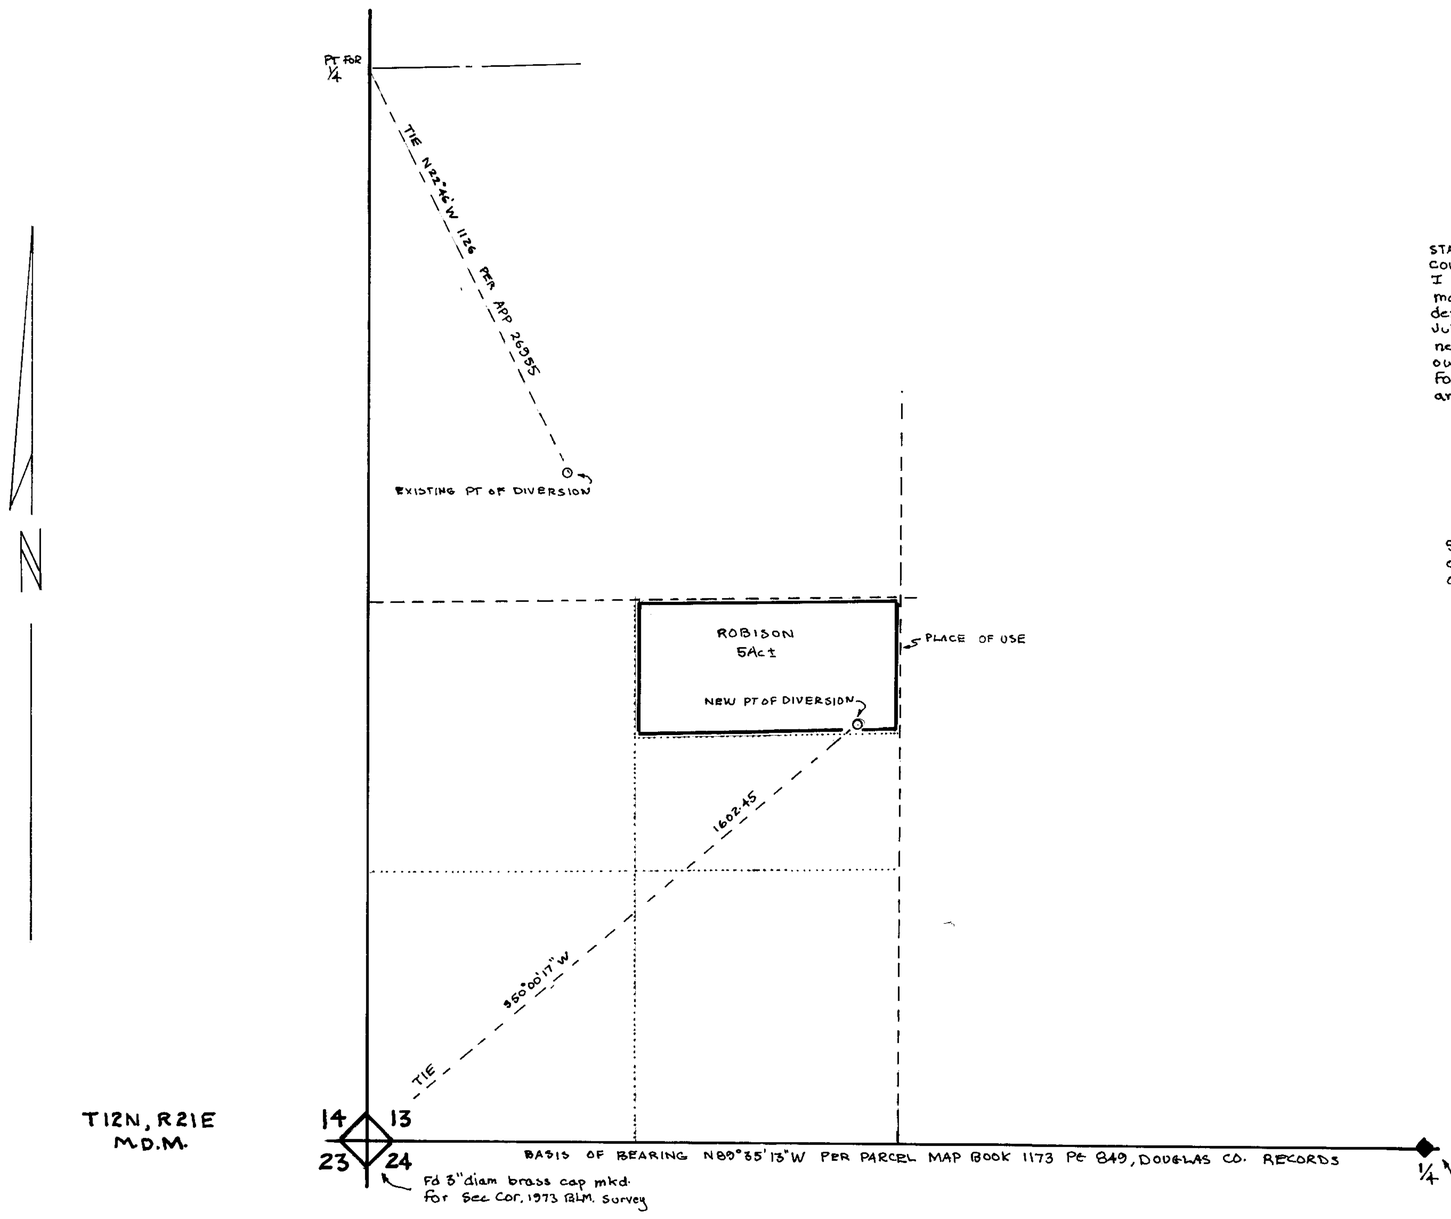

STATE OF NEVADA }
COUNTY OF LYON } SS

I John P. Davis, being First duly sworn depose and say that this map consisting of one sheet has been correctly drawn to the designated scale from field notes of a survey made by me on July 11, 1984, That it truly and correctly represents the proposed new well and point of Diversion, the location and extent of lands owned or controlled by the applicant upon which water applied for under Application No 26955 is used together with the area and subdivision. The use is for domestic and irrigation.

John P. Davis

JOHN P. DAVIS
STATE WATER RIGHTS SURVEYOR
546

Subscribed and Sworn to before me this 22nd day of Oct 1984. Notary Public in and for the County of Lyon.

Luetta A. Sellers

LUETTA A. SELLERS
Notary Public - State of Nevada
Appointment Recorded in Lyon County
MY APPOINTMENT EXPIRES MAR 13, 1988

SCALE 1" = 200'

200 0 200 400 600 800

48521

MAP
TO ACCOMPANY APPLICATION TO CHANGE POINT OF DIVERSION FOR A PORTION OF THE WATERS UNDER PERMIT NO 26955 HELD BY NORMAN C ROBISON AND JEANETTE ROBISON

SITUATE IN THE SW1/4 of the SW1/4, Sec 13, T12N, R21E M.D.M. DOUGLAS COUNTY NEVADA

BY
JOHN P DAVIS
BOX 162
WELLINGTON, NEV.

FILED
JAN 14 1985
STATE ENGINEER'S OFFICE

48521

FB 37