MONSEN ENG. 6-79 70821*

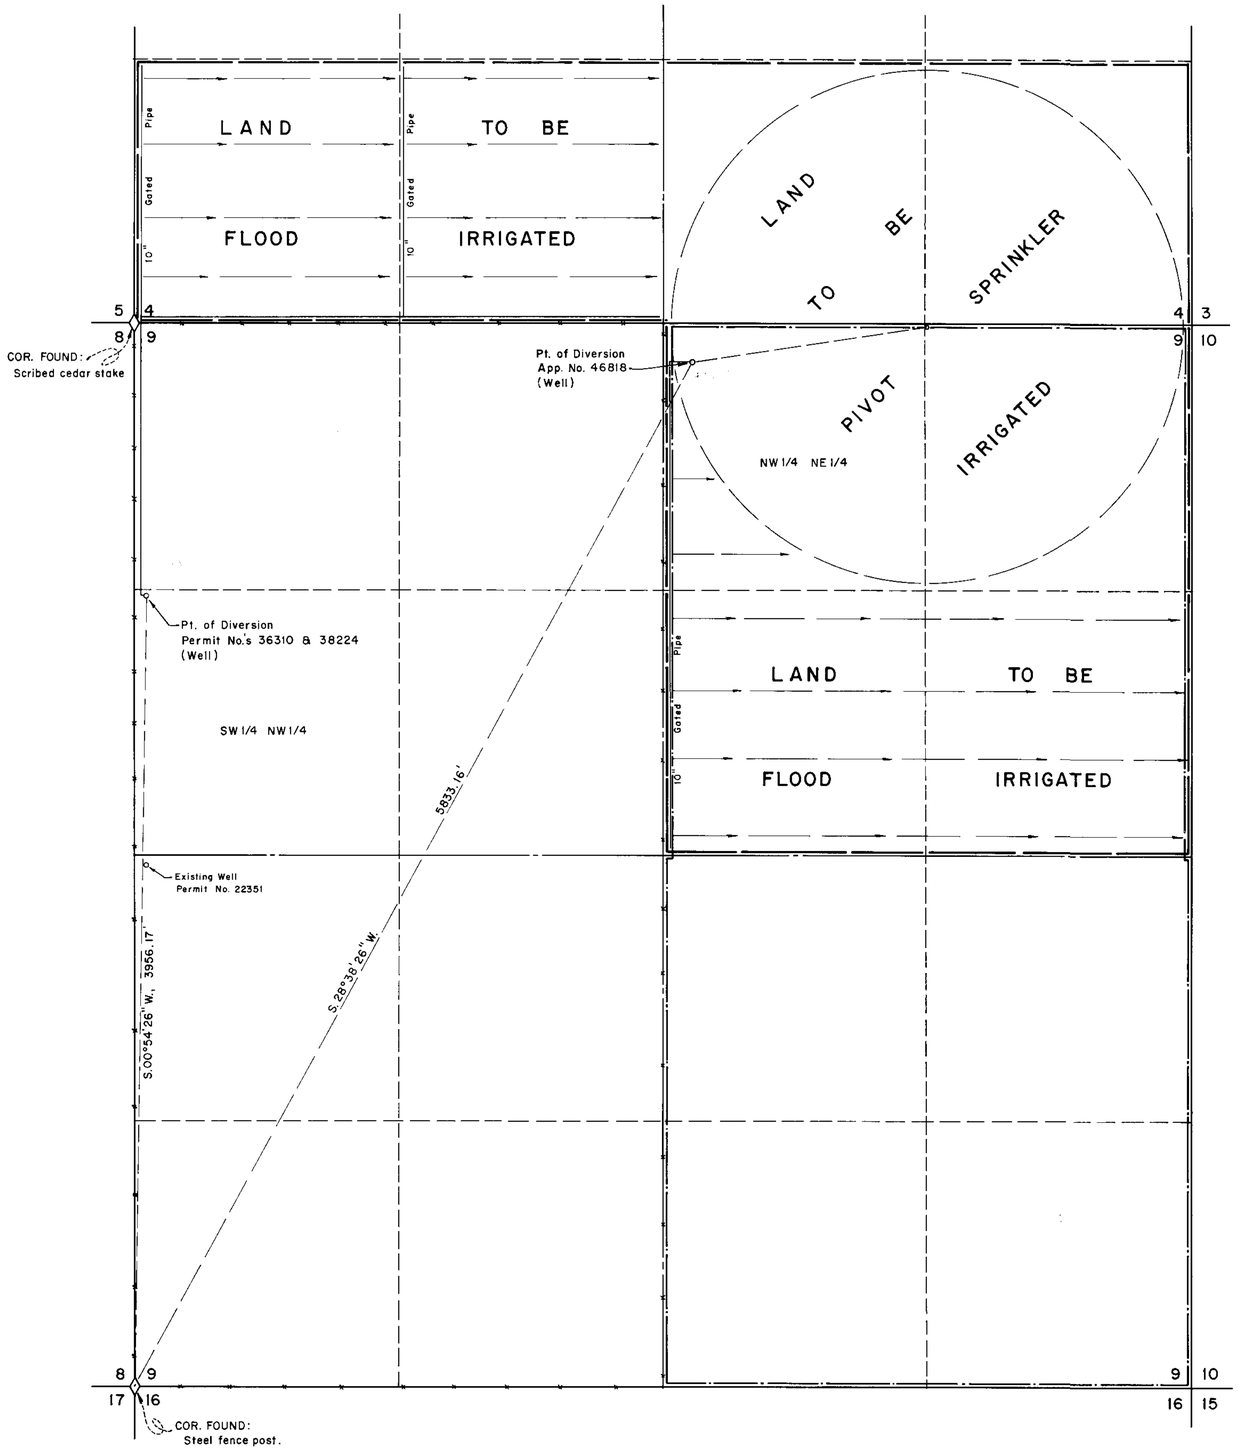

T. 18 N., R. 55 E., M.D.B. & M.

BASIS OF BEARINGS
BY
SOLAR OBSERVATION

STATE OF NEVADA }
County of White Pine } ss

I, Richard W. Forman, being first duly sworn, depose and say that this map, consisting of one sheet, has been correctly drawn to the designated scale from field notes of a survey made by me on the 5th day of November 1984; that it truly and correctly represents the proposed location and extent of the works used to divert water from Underground Sources, in White Pine County, by Warren W. Scoppettone for Irrigation and Domestic purposes. That the proposed point of diversion, the approximate location and size of the diverting channel, all reservoirs or basins, the location and names of all other works which will cross or connect with the proposed works, and the boundary of all lands, showing by 40-acre subdivisions the areas proposed to be irrigated, are fully and correctly designated thereon.

Richard W. Forman
State Water Right Surveyor

Subscribed and sworn to before me this 8th day of November, 1984.

Marcia Forman
Notary Public in and for White Pine County, Nevada

MARCIA FORMAN
Notary Public - State of Nevada
White Pine County, Nevada
Commission Expires Feb. 14, 1986

= EXISTING PLACE OF USE

= PROPOSED PLACE OF USE

0 400 800 1200 1600
SCALE 1" = 400'

MAP TO ACCOMPANY APPLICATION
TO CHANGE THE POINT OF DIVERSION
AND PLACE OF USE
UNDER APP. No. 46818

FOR IRRIGATION & DOMESTIC

BY WARREN W. SCOPPETTONE

FROM UNDERGROUND SOURCES

FILED
NOV 9 1984
STATE ENGINEER'S OFFICE

SURVEYED & MAPPED
BY
BOUNDY & FORMAN, INC.
ELY, NEVADA
NOVEMBER 1984

48549 48548