STATE OF NEVADA }
COUNTY OF LYON } ss

I John P. Davis being first duly sworn depose and say that this map consisting of one sheet has been correctly drawn to the designated scale from field notes of a survey made by me on July 11, 1984 that it truly and correctly represents the proposed new well and point of Diversion, the location and extent of lands owned or controlled by the applicant upon which water applied for under Application No 27815 is used together with the area and subdivision. The manner of use is domestic and irrigation

John P. Davis

JOHN P. DAVIS
STATE WATER RIGHTS SURVEYOR
545

REGISTERED LAND SURVEYOR · STATE OF NEVADA · JOHN P. DAVIS · No. 1802

Subscribed and sworn to before me this 30th day of Oct 1984 Notary Public in and for the County of Lyon

Mary O'Donnell

MARY O'DONNELL
Notary Public - State of Nevada
LYON COUNTY
My Appointment Expires Sept. 21, 1985

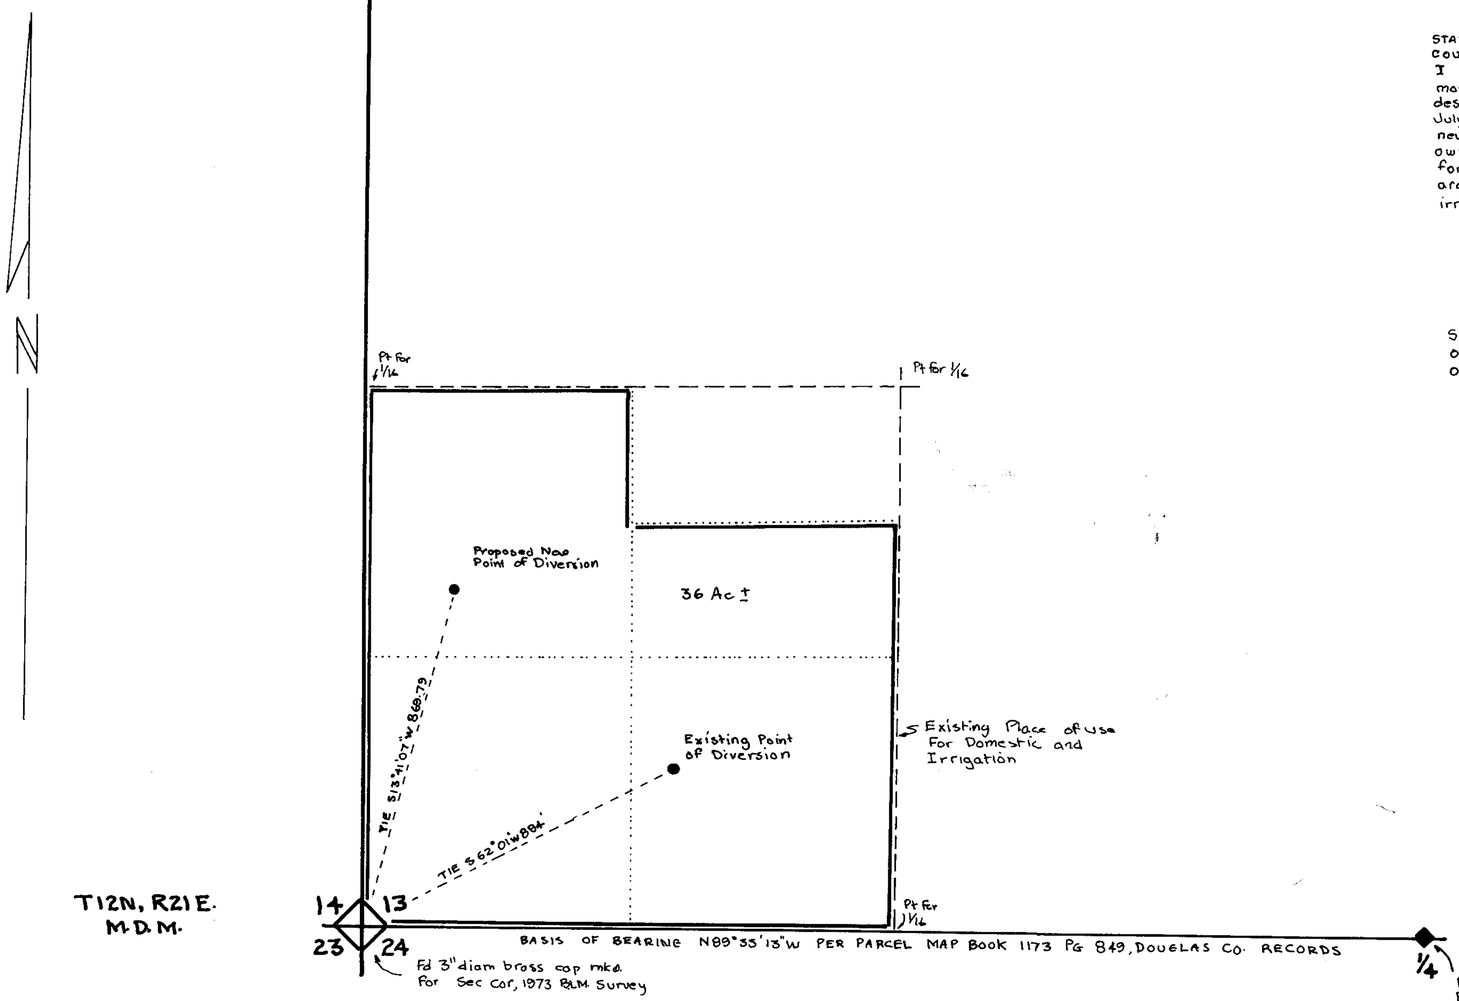

SCALE 1" = 200'

200 0 200 400 600 800

48552

MAP
TO ACCOMPANY APPLICATION TO CHANGE POINT OF DIVERSION FOR A PORTION OF THE WATERS UNDER PERMIT NO 27815 HELD BY PAT AND ANN GEARY AND PLACE OF USE

SITUATE IN THE SW¼ of the SW¼, Sec 13, T12N, R21E M.D.M. DOUGLAS COUNTY, NEVADA

BY
JOHN P. DAVIS
Box 162
WELLINGTON, NEV.

FILED
JAN 14 1985
STATE ENGINEER'S OFFICE

48552

FB-27