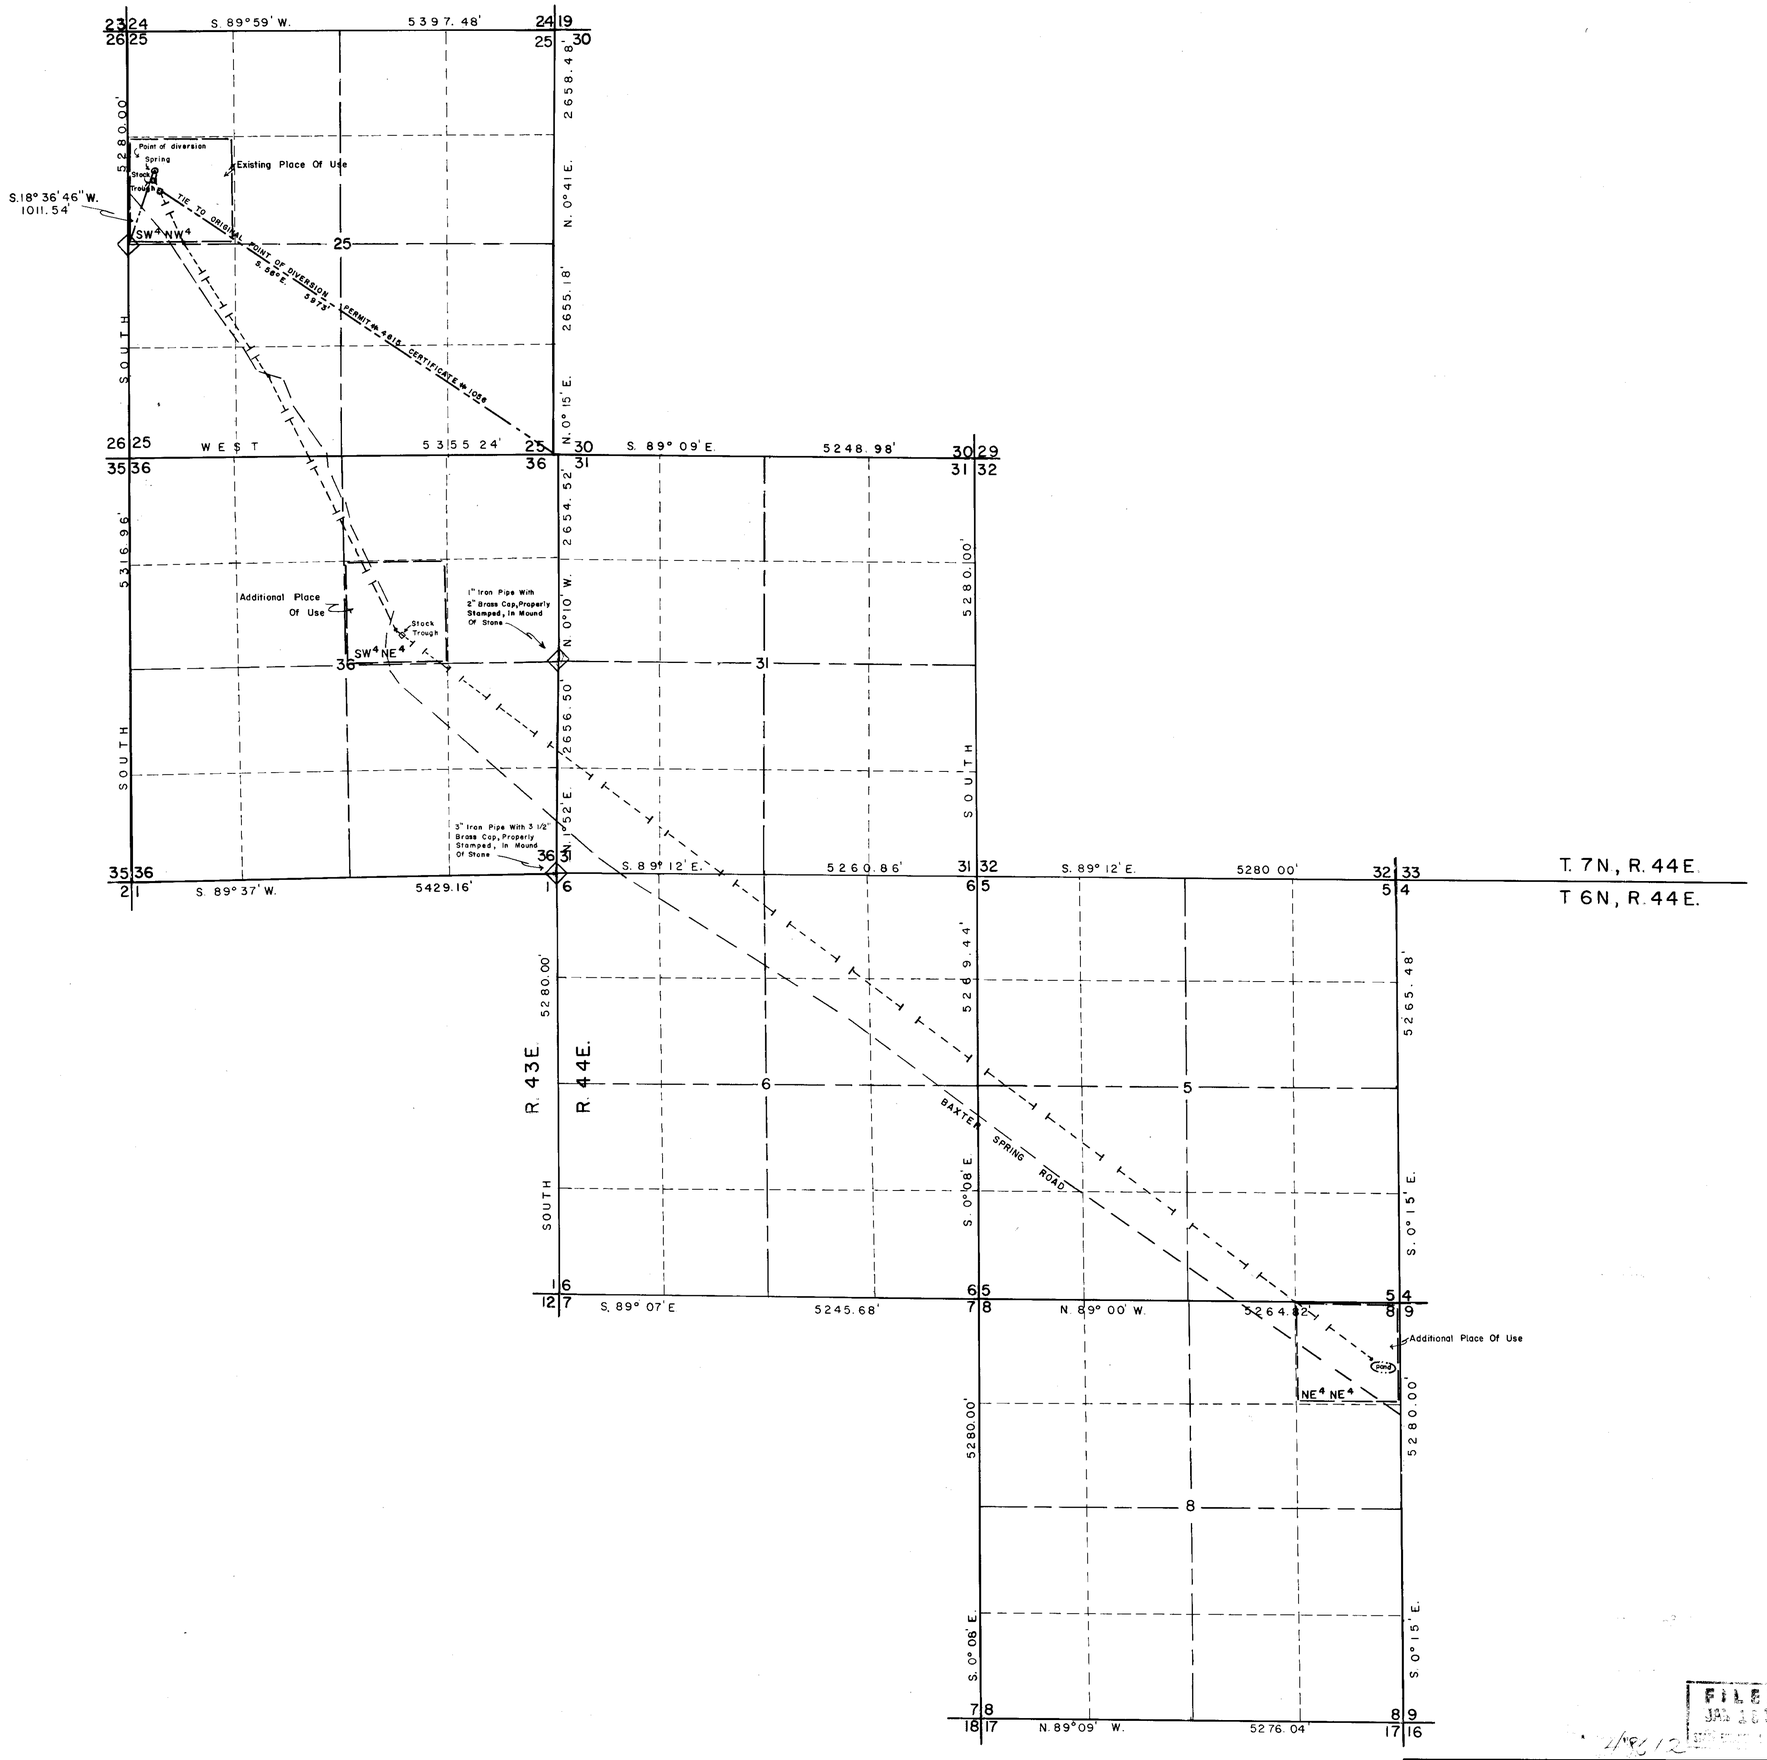

STATE OF NEVADA }
COUNTY OF NYE } SS

I Wallace T. Boundy, BEING FIRST DULY SWORN DEPOSED AND SAY THAT THIS MAP CONSISTING OF ONE SHEET, HAS BEEN CORRECTLY DRAWN TO THE DESIGNATED SCALE FROM FIELD NOTES OF A SURVEY MADE ON September 26, 1984, THAT IT, TRULY AND CORRECTLY REPRESENTS THE PROPOSED LOCATION AND EXTENT OF THE WORKS TO DIVERT WATER FROM a Spring SOURCE, IN Nye COUNTY, NEVADA, BY E. Wayne & Jean N. Hage, FOR Stockwatering PURPOSES THAT THE POINT OF DIVERSION, THE APPROXIMATE LOCATION AND SIZE OF THE DIVERTING CHANNEL, ALL RESERVOIRS OR BASINS, THE LOCATION AND NAMES OF ALL OTHER WORKS, WHICH WILL CROSS OR CONNECT WITH PURPOSED WORKS, AND THE BOUNDARIES OF ALL LANDS SHOWING THE AREAS PROPOSED TO BE Utilized, ARE FULLY AND CORRECTLY DESIGNATED THEREON.

Wallace T. Boundy
STATE WATER RIGHT SURVEYOR #584

Subscribed and sworn to before me this 29th day of Nov, 1984

Ruth E. Kelley
NOTARY PUBLIC IN AND FOR NYE COUNTY, NEVADA
Commission Expires:
June 5, 1986

BASIS OF BEARINGS

BETWEEN THE SE CORNER OF SECTION 36 AND THE E 1/4 CORNER OF SECTION 36 OF T. 7N., R. 43E., AS PER B.L.M. TOWNSHIP PLAT DATED 1939.

LEGEND

◇ FOUND SECTION CORNERS, STANDARD B.L.M. BRASS CAP 1939

▭ PLACE OF USE

⊢---⊣ UNDERGROUND PIPELINE

0 500 1000 2000 3000

SCALE: 1 inch = 1,000 feet

MAP TO ACCOMPANY APPLICATION TO CHANGE PLACE OF USE OF WATERS HERETOFORE APPROPRIATED

FROM A SPRING SOURCE IN SECTION 25, T 7N, R 44E., M.D.B.&M., NYE CO., NEVADA, FOR STOCKWATERING PURPOSES.

BY: E. WAYNE & JEAN N HAGE
P.O. BOX 513
TONOPAH, NEVADA 89049

FILED
JAN 30 1985

BOUNDY LAND SURVEYING
P.O. BOX 242 TONOPAH, NEVADA (702) 482-6809

81310 48612