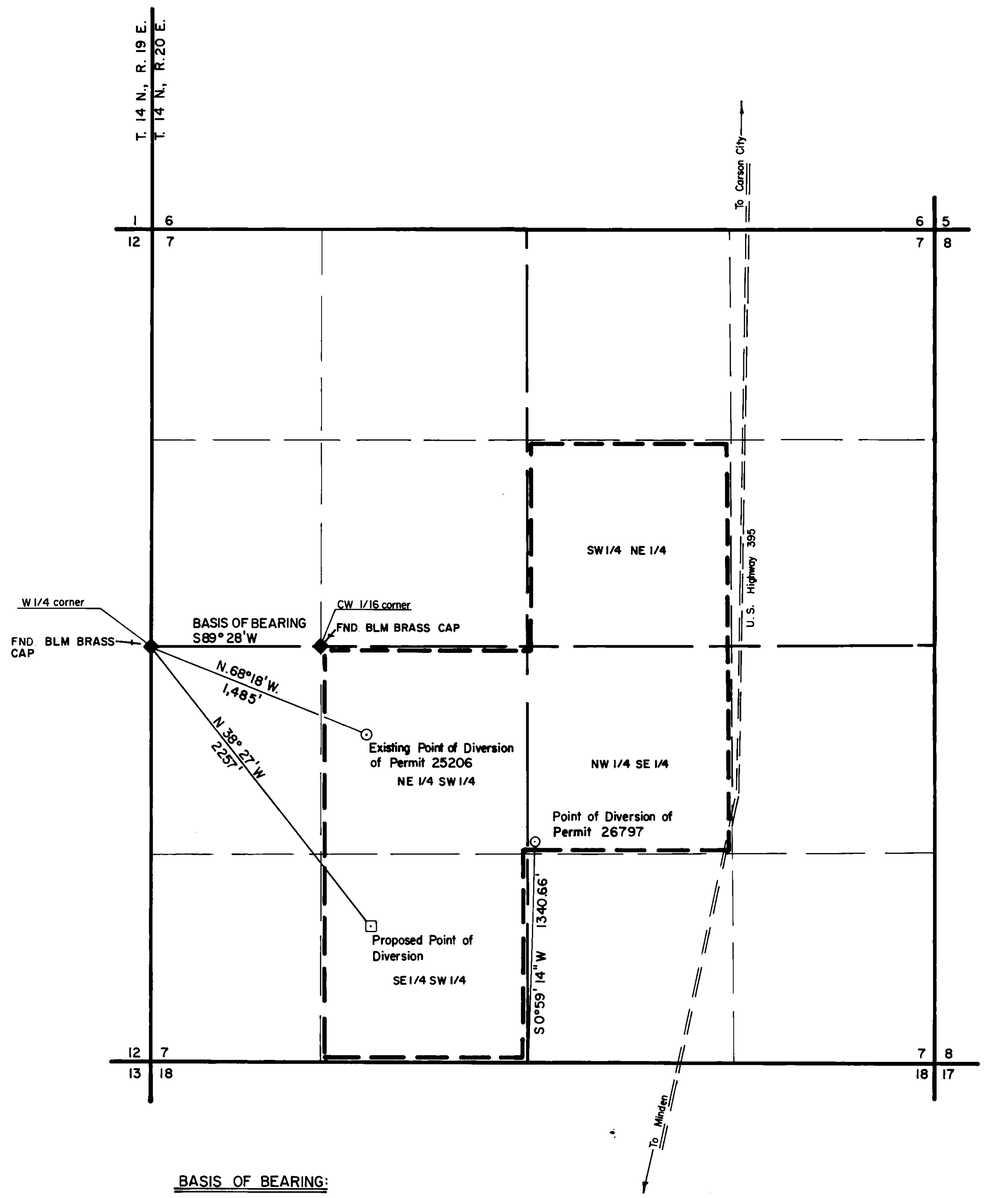

BASIS OF BEARING:

Per U.S. Dept. of the Interior Bureau of Land Management Dependent Resurvey and Subdivision of Sections 5,6 & 7 Township 14 North, Range 20 East, M.D.B.&M.

STATE OF NEVADA)
DOUGLAS COUNTY) s.s.

I, B.J. Vasey, being first duly sworn, depose and say that this map, consisting of one (1) sheet, has been correctly drawn to the designated scale from field notes of a survey made under my supervision and direction, on the 12th day of Dec., 1984, that it truly and correctly represents the proposed location and extent of the works used to divert water from UNDERGROUND sources in Douglas County, by North Valley General Improvement District for Quasi-Municipal & Domestic purposes. The proposed points of diversion, the approximate sizes and locations of the diverting channels or other conduits, the place and manner of use, and the location and names of all other works or streams which are crossed by, or connected with the said works, are fully and correctly designated hereon.

B J Vasey
State Water Right Surveyor No. 306

Subscribed and sworn to before me this 13 day of December, 1984
Notary Public in and for Douglas County, Nevada.

Gloria K. Lynch

FILED
DEC 13 1984
STATE ENGINEER

SCALE 1" = 500'
500 0 500 1000 1500

VASEY ENGINEERING CO., INC.
1637 ESMERALDA PL.
P.O. Box 1164 Minden, Nevada 89423
(702)782-2382 (702)882-5417

Date DEC. 1984	Drawn By TB
Job No. M-671	Approved By B.J.V.

MAP
TO ACCOMPANY AN APPLICATION TO CHANGE A PORTION OF THE POINT OF DIVERSION OF PERMIT 25206
BY
NORTH VALLEY GENERAL IMPROVEMENT DISTRICT
FOR
QUASI-MUNICIPAL AND DOMESTIC PURPOSES
FROM AN UNDERGROUND SOURCE
IN DOUGLAS COUNTY, NEVADA

CERTIFICATE No. 11859 ISSUED 11/9/87
60772 CERTIFICATE No. 14901 ISSUED 04-13-98

84001 71495 60772 48632