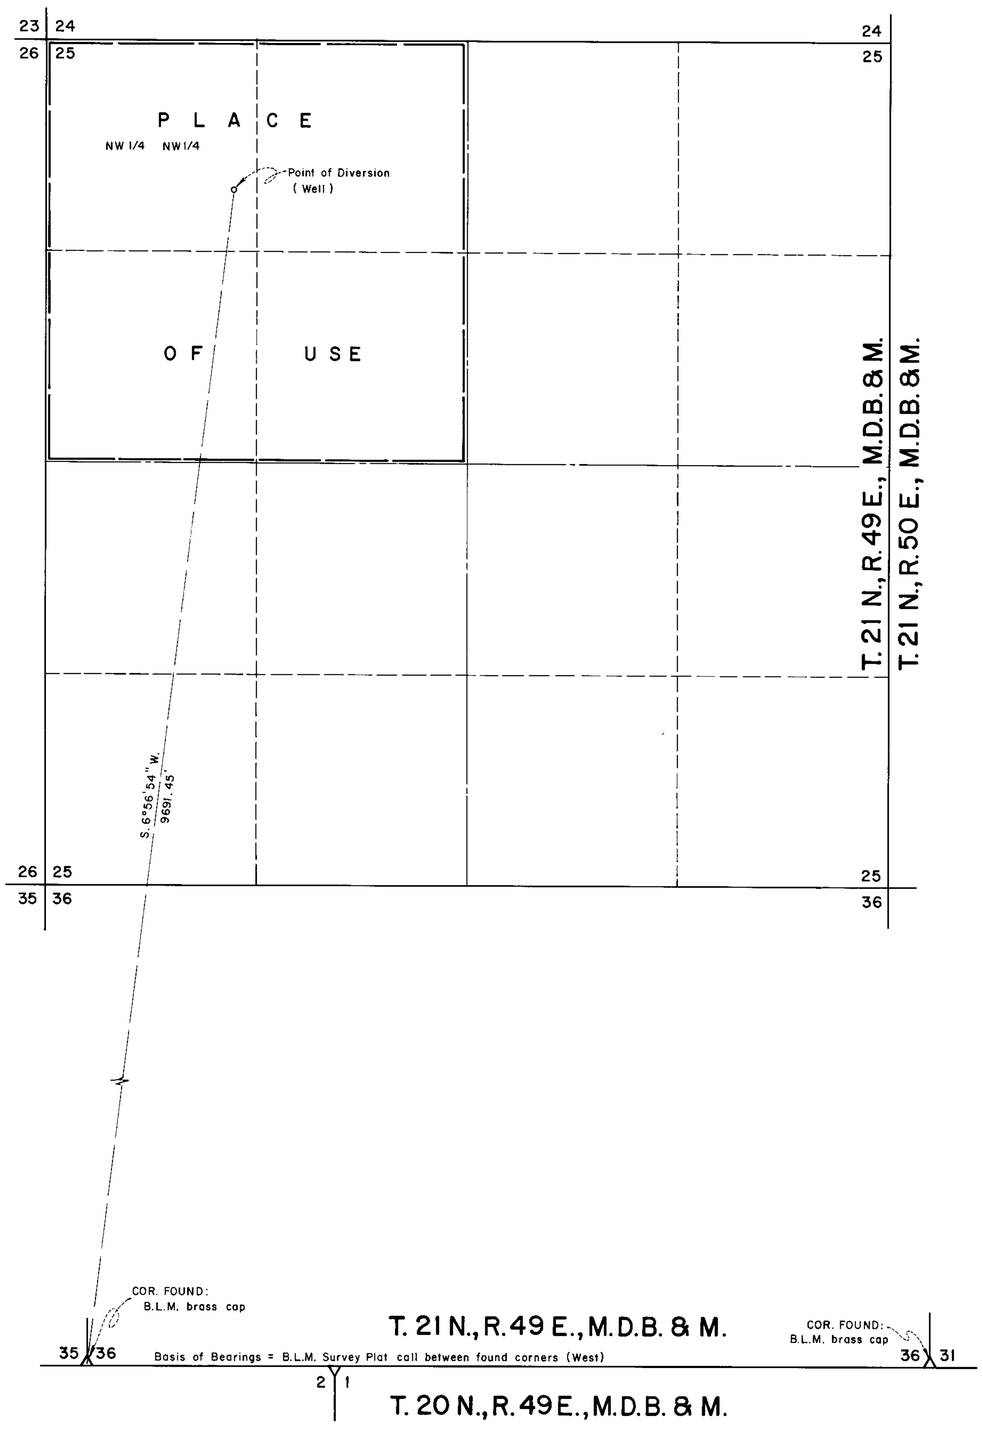

NOTE: Subdivision projected from Nevada Protraction Diagram No. 137

STATE OF NEVADA }
County of White Pine } ss

I, Richard W. Forman, being first duly sworn, depose and say that this map, consisting of one sheet, has been correctly drawn to the designated scale from field notes of a survey made by me on the 8 th day of November 1984; that it truly and correctly represents the proposed location and extent of the works used to divert water from Underground Sources, in Eureka County, by Eureka Livestock Company for Stockwatering purposes. That the proposed point of diversion, the approximate location and size of the diverting channel, all reservoirs or basins, the location and names of all other works which will cross or connect with the proposed works, are fully and correctly designated thereon.

Richard W. Forman
State Water Right Surveyor

Subscribed and sworn to before me this 2nd day of January

Marcial Forman
Notary Public in and for White Pine County, Nevada

48684 CERTIFICATE NO. 12338 ISSUED 11/14/89

0 500 1000 1500 2000
SCALE 1" = 500'

FILED
JAN 04 1985
STATE ENGINEER'S OFFICE

SURVEYED & MAPPED BY
BOUNDY & FORMAN, INC.
ELY, NEVADA
NOV. & DEC., 1984

MAP TO ACCOMPANY
APPLICATION TO APPROPRIATE WATER
FOR STOCKWATERING
BY EUREKA LIVESTOCK COMPANY
FROM UNDERGROUND SOURCES

48684