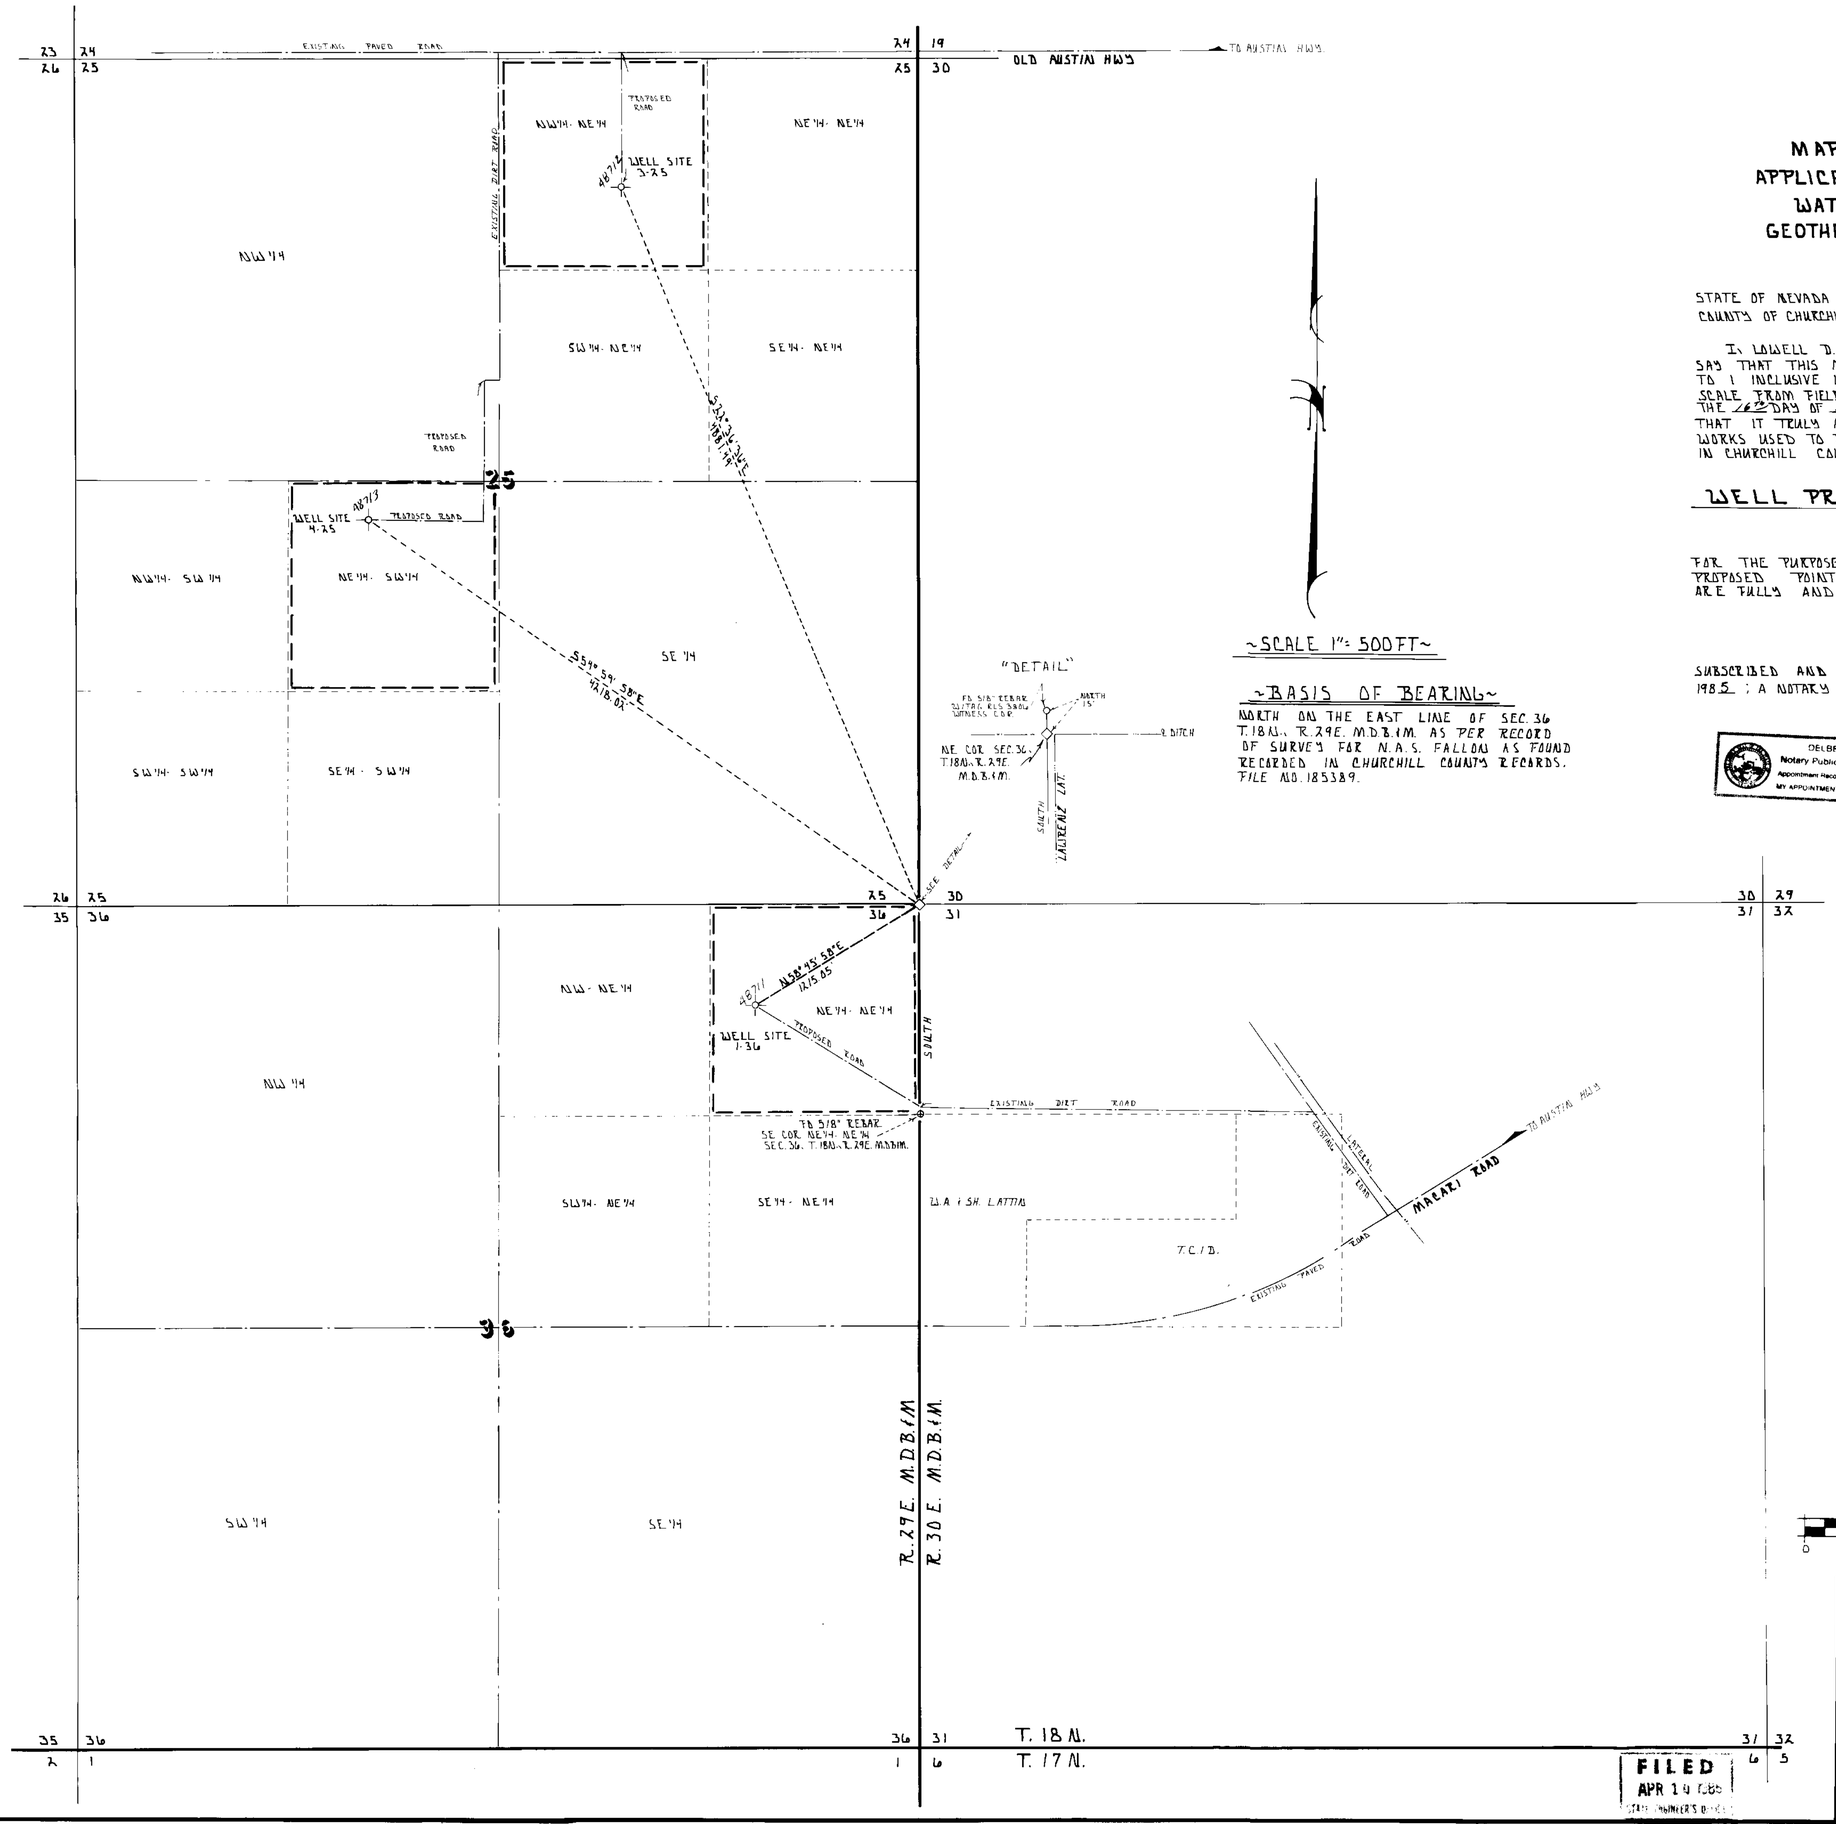

MAP TO ACCOMPANY APPLICATION TO APPROPRIATE WATER & STEAM FOR GEOTHERMAL PURPOSES_

STATE OF NEVADA }
COUNTY OF CHURCHILL } SS

I, LOWELL D. EMERY BEING FIRST DULY SWORN DEPOSE AND SAY THAT THIS MAP CONSISTING OF ONE SHEET NUMBERED FROM 1 TO 1 INCLUSIVE HAS BEEN CORRECTLY DRAWN TO THE DESIGNATED SCALE FROM FIELD NOTES OF A SURVEY MADE BY ME BETWEEN THE 16TH DAY OF Nov. AND THE 20TH DAY OF Nov. 1984 THAT IT TRULY AND CORRECTLY REPRESENTS THE LOCATION OF THE WORKS USED TO DIVERT WATER FROM AN UNDERGROUND SOURCE IN CHURCHILL COUNTY BY_

WELL PRODUCTION TESTING, INC.
APPLICANT

FOR THE PURPOSE OF GEOTHERMAL USE THAT THE PROPOSED POINT OF DIVERSION PROPOSED WELL SITES ARE FULLY AND CORRECTLY DESIGNATED THEREON_

Lowell D. Emery
LOWELL D. EMERY R.L.S. 1251 S.W.R.S. 536

SUBSCRIBED AND SWORN TO BEFORE ME THIS 10TH DAY OF Jan. 1985 ; A NOTARY PUBLIC IN AND FOR CHURCHILL COUNTY, NEVADA_

Delbert R. Luft
NOTARY PUBLIC

DELBERT R. LUFT
Notary Public - State of Nevada
Appointment Recorded in Churchill County
MY APPOINTMENT EXPIRES JAN 27, 1986

~SCALE 1": 500FT~

~BASIS OF BEARING~
NORTH ON THE EAST LINE OF SEC. 36 T.18N., R.29E. M.D.B.&M. AS PER RECORD OF SURVEY FOR N.A.S. FALLON AS FOUND RECORDED IN CHURCHILL COUNTY RECORDS. FILE NO. 185389.

~SCALE 1": 500 FT~
0 500 1000 1500 2000 2500 3000

MAP TO ACCOMPANY APPLICATIONS TO APPROPRIATE WATER & STEAM FOR GEOTHERMAL PURPOSES_

BY: WELL PRODUCTION TESTING, INC.

FROM: AN UNDER GROUND SOURCE

DRAWN BY: D.R. LUFT
DATE 11-20-84
SCALE 1": 500 FT.

SURVEYED BY: LOWELL D. EMERY S.W.S. 536 RLS 1251
P.O. BOX 84
FALLON, NEVADA 89406

FILED
APR 14 1985
STATE ENGINEER'S OFFICE

48713 48712 48711