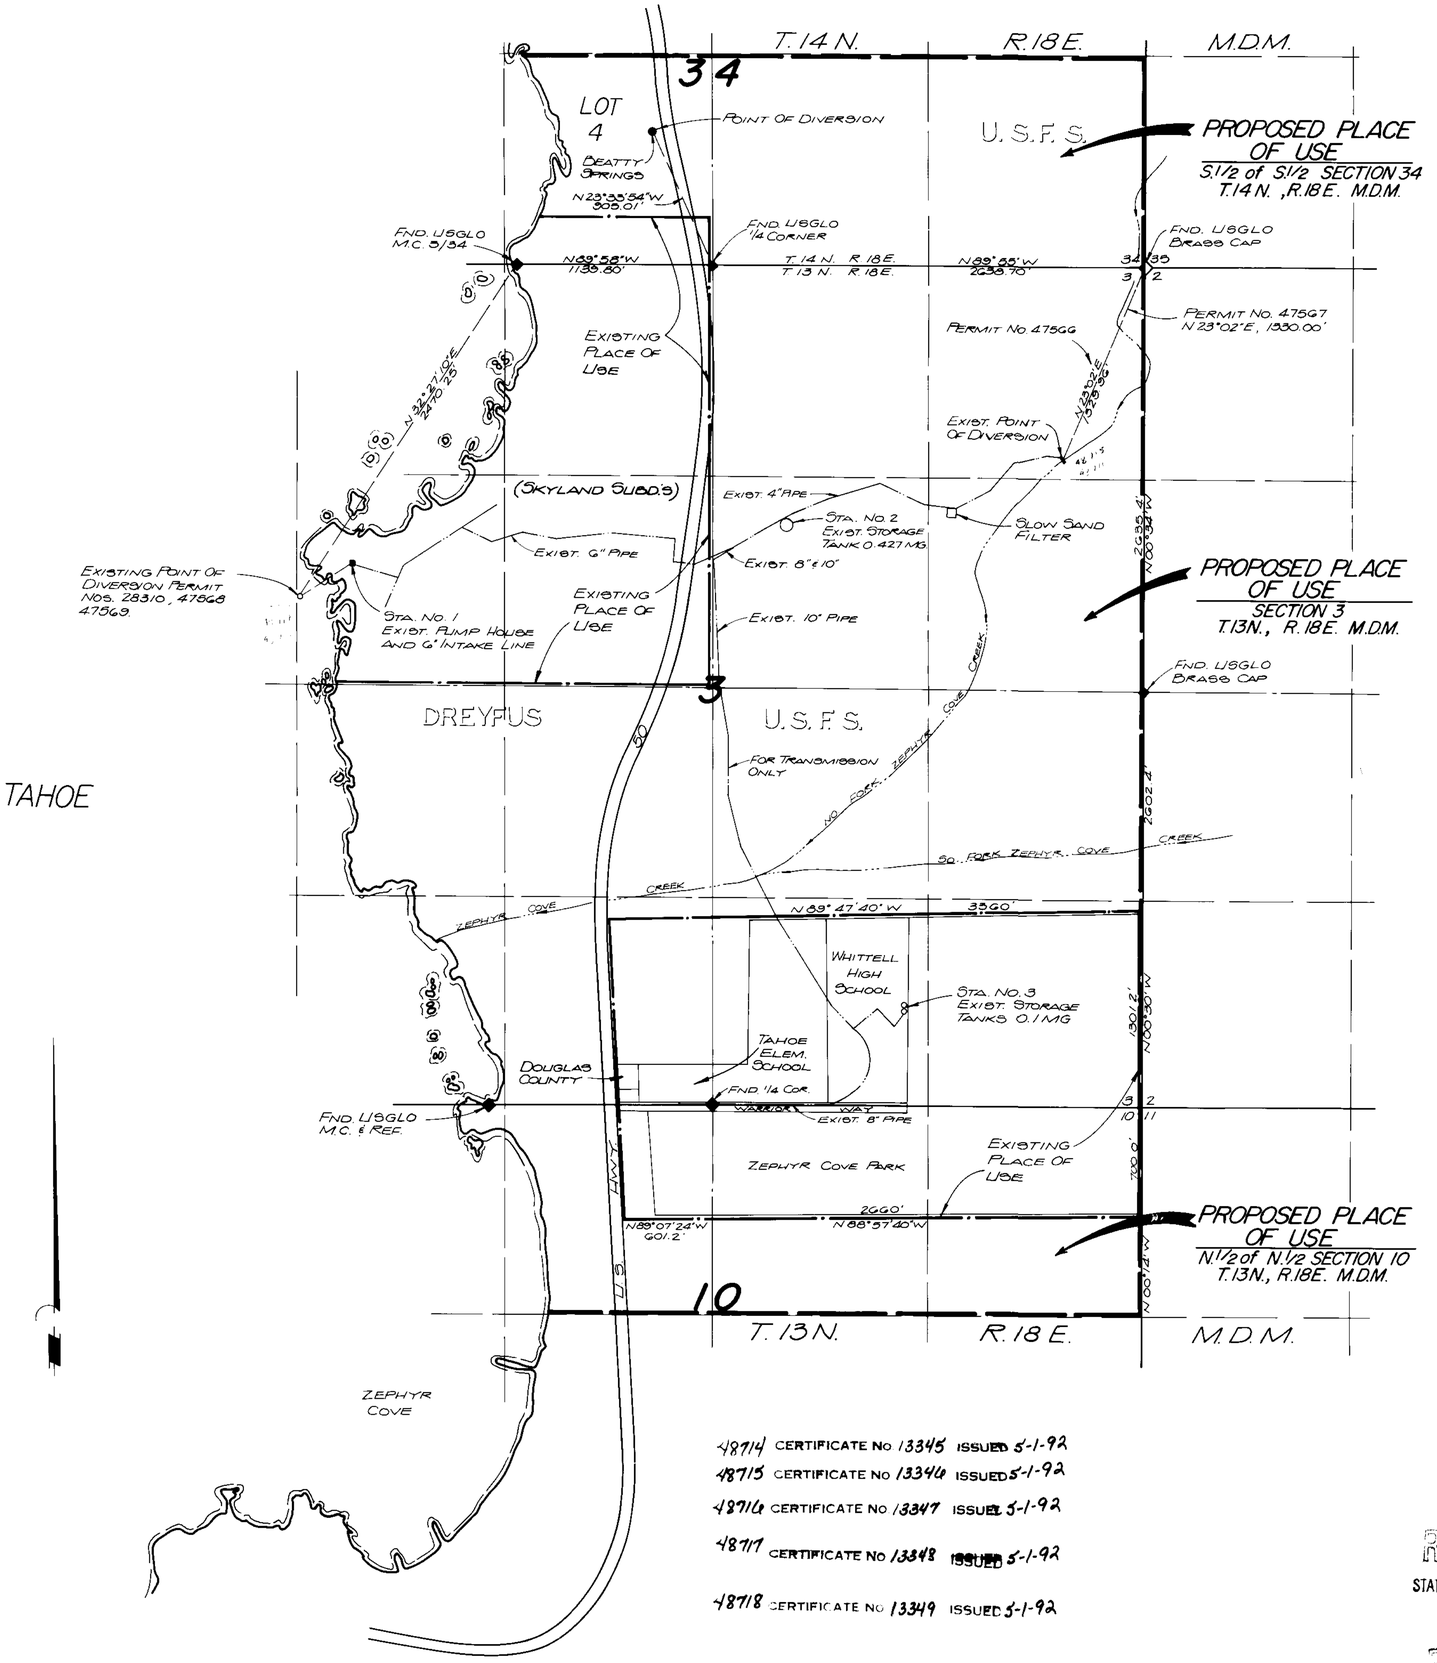

48714 CERTIFICATE No 13345 ISSUED 5-1-92
48715 CERTIFICATE No 13346 ISSUED 5-1-92
48716 CERTIFICATE No 13347 ISSUED 5-1-92
48717 CERTIFICATE No 13348 ISSUED 5-1-92
48718 CERTIFICATE No 13349 ISSUED 5-1-92

BASIS OF BEARINGS

THE SECTION LINE BETWEEN THE U.S.G.L.O. MEANDER CORNER AND THE QUARTER CORNER OF SECTION 3 AND 10, BEARS N 89°50'E AS SHOWN ON DOCUMENT No. 19229 FILED ON MARCH 8, 1961, DOUGLAS COUNTY RECORDS.

STATE OF NEVADA
COUNTY OF WASHOE S.S.

I, GEORGE G. LINDESMITH, DO HEREBY CERTIFY THAT THIS MAP HAS BEEN PREPARED FROM RECORD DATA CONTAINED ON A MAP ENTITLED "MAP TO ACCOMPANY APPLICATION TO APPROPRIATE WATER BY STOCKTON GARDENS HOMES, INC., FROM LAKE TAHOE FOR QUASI-MUNICIPAL PURPOSES (SUBDIVISION) DOUGLAS COUNTY, NEVADA." FILED OCTOBER 7, 1957, FROM A MAP ENTITLED, "MAP TO ACCOMPANY AN APPLICATION TO CHANGE THE POINT OF DIVERSION OF THE WATER APPROPRIATED UNDER APPLICATION AND PERMIT No. 17414 FOR QUASI-MUNICIPAL PURPOSES, DOUGLAS COUNTY, NEVADA." FILED MAY 6, 1974, AND FROM A MAP ENTITLED "MAP TO ACCOMPANY AN APPLICATION TO CHANGE THE PLACE OF USE OF THE WATER APPROPRIATED UNDER APPLICATIONS AND PERMIT No.s 24474, 28311, AND 28312. FOR QUASI-MUNICIPAL PURPOSE BY SKYLAND WATER COMPANY, INC." AND DATA FROM PERMITS 28310, 47566, 47567, 47568 AND 47569.

THAT IT TRULY REPRESENTS THE LOCATION AND EXTENT OF THE PROPOSED PLACE OF USE, APPROXIMATE SIZE AND CAPACITY OF THE SYSTEM, AND THE LOCATION AND NAMES OF ALL OTHER WORKS OR STREAMS WHICH ARE CROSSED BY OR CONNECTED WITH SAID WORKS AS SHOWN ON THE ABOVE MENTIONED MAPS AND PERMITS.

George G. Lindesmith
GEORGE G. LINDESMITH
STATE WATER RIGHTS
SURVEYOR No. 704

SUBSCRIBED AND SWORN TO BEFORE ME THIS 11th DAY OF January, 1989.

Elizabeth Gray
NOTARY PUBLIC IN AND FOR WASHOE COUNTY, STATE OF NEVADA.

ELIZABETH GRAY
NOTARY PUBLIC
STATE OF NEVADA
CARSON CITY
My Appointment Expires NOV. 14, 1987

500 0 500 1000

RECEIVED
JAN 1 5 1989
STATE ENGINEER'S OFFICE

APPROVED
STATE ENGINEER'S OFFICE

FILED
MAR
STATE ENGINEER'S OFFICE

MAP TO ACCOMPANY AN APPLICATION TO CHANGE THE PLACE OF USE OF THE WATER APPROPRIATED UNDER PERMITS 28310, 47566, 47567, 47568 & 47569, FOR QUASI-MUNICIPAL PURPOSES, BY SKYLAND WATER COMPANY, A NEVADA CORPORATION. DOUGLAS CO. NEVADA

Prepared By: SHARP, KRATER & ASSOCIATES, INC
3195 MILL STREET
RENO, NEVADA 89502

Job No. 184

Sheet 1 of 1

60905 60904 60903 60902 60901 48717 48716 48715 **48714**