MONSEN ENG. 100 10-81 MC 2965*

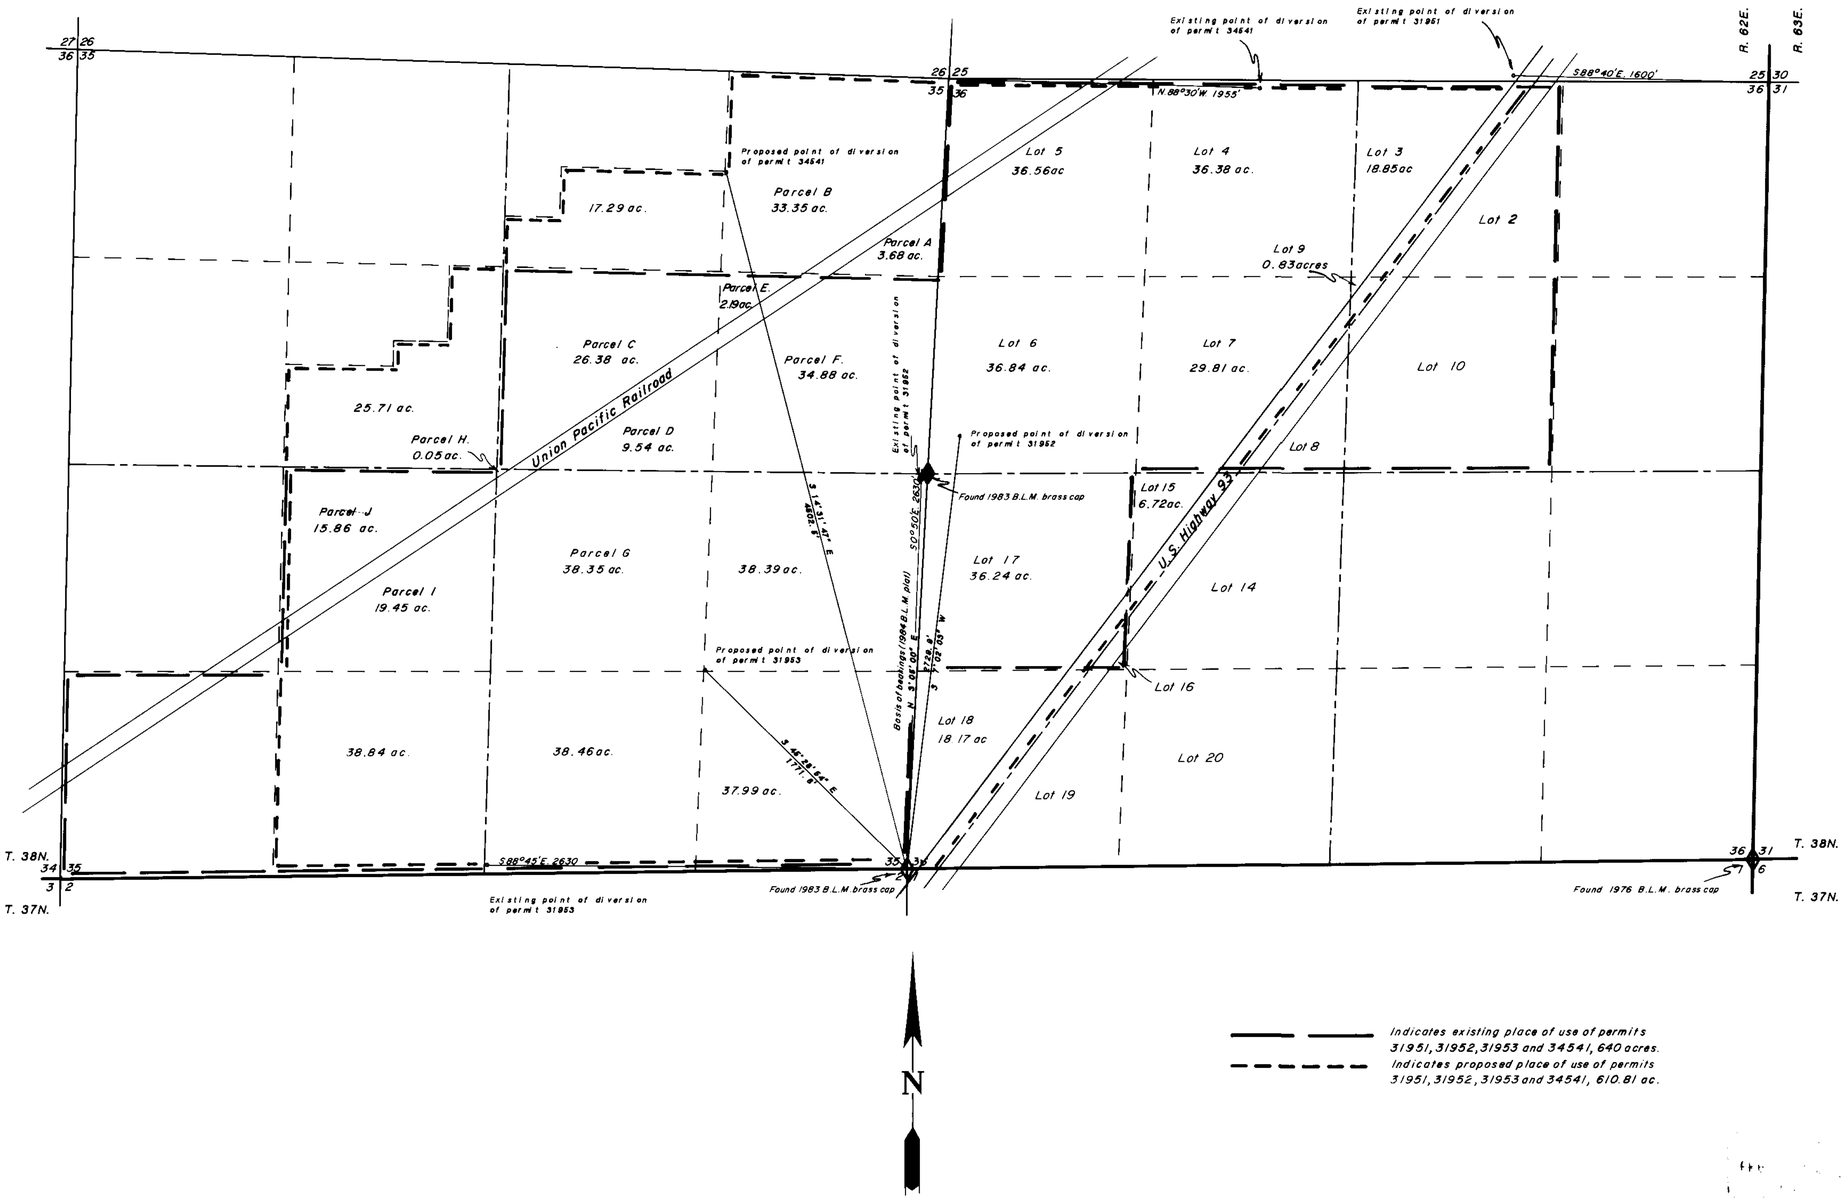

T.38N., R.62E.
M.D.B.&M.

State of Nevada
County of Humboldt } S.S.

I, Robert N. Caldwell, being first duly sworn, depose and say that this map, consisting of 1 sheets, has been correctly drawn from field notes of a survey made by me on the 19th day of December, 1984 that it truly and correctly represents the location and extent of the works used to divert water from underground in Elko County by Robert B. Arnold & Mildred E. Arnold for Irrigation & Domestic purposes, that the proposed point of diversion, the approximate location and size of the diverting channel, all reservoirs or basins, the locations and names of all other works which will cross or connect with the proposed works, and the boundary of all lands, showing by 40-acre subdivisions the areas proposed to be irrigated, are fully and correctly designated thereon.

State Water Right Surveyor No. 468

12-31-84

Subscribed and sworn to before me this 31st day of December 1984

Helen F. Hemmert
Notary Public

HELEN S. HEMMERT
Notary Public - State of Nevada
Humboldt County
My Appointment Expires Feb. 16, 1986

Indicates existing place of use of permits 31951, 31952, 31953 and 34541, 640 acres.
Indicates proposed place of use of permits 31951, 31952, 31953 and 34541, 610.81 ac.

Scale 1" = 500'

500' 0 500' 1000' 1500' 2000'

Desert Mountain Surveying Company
146 West Second Street
Winnemucca, Nevada 89445

Map

To accompany application to change the point of diversion and place of use of permits 31952, 31953 & 34541 and to change the place of use of permit 31951 By Robert B. Arnold & Mildred E. Arnold From underground in Elko County, Nevada

48722 48721 48720 48719