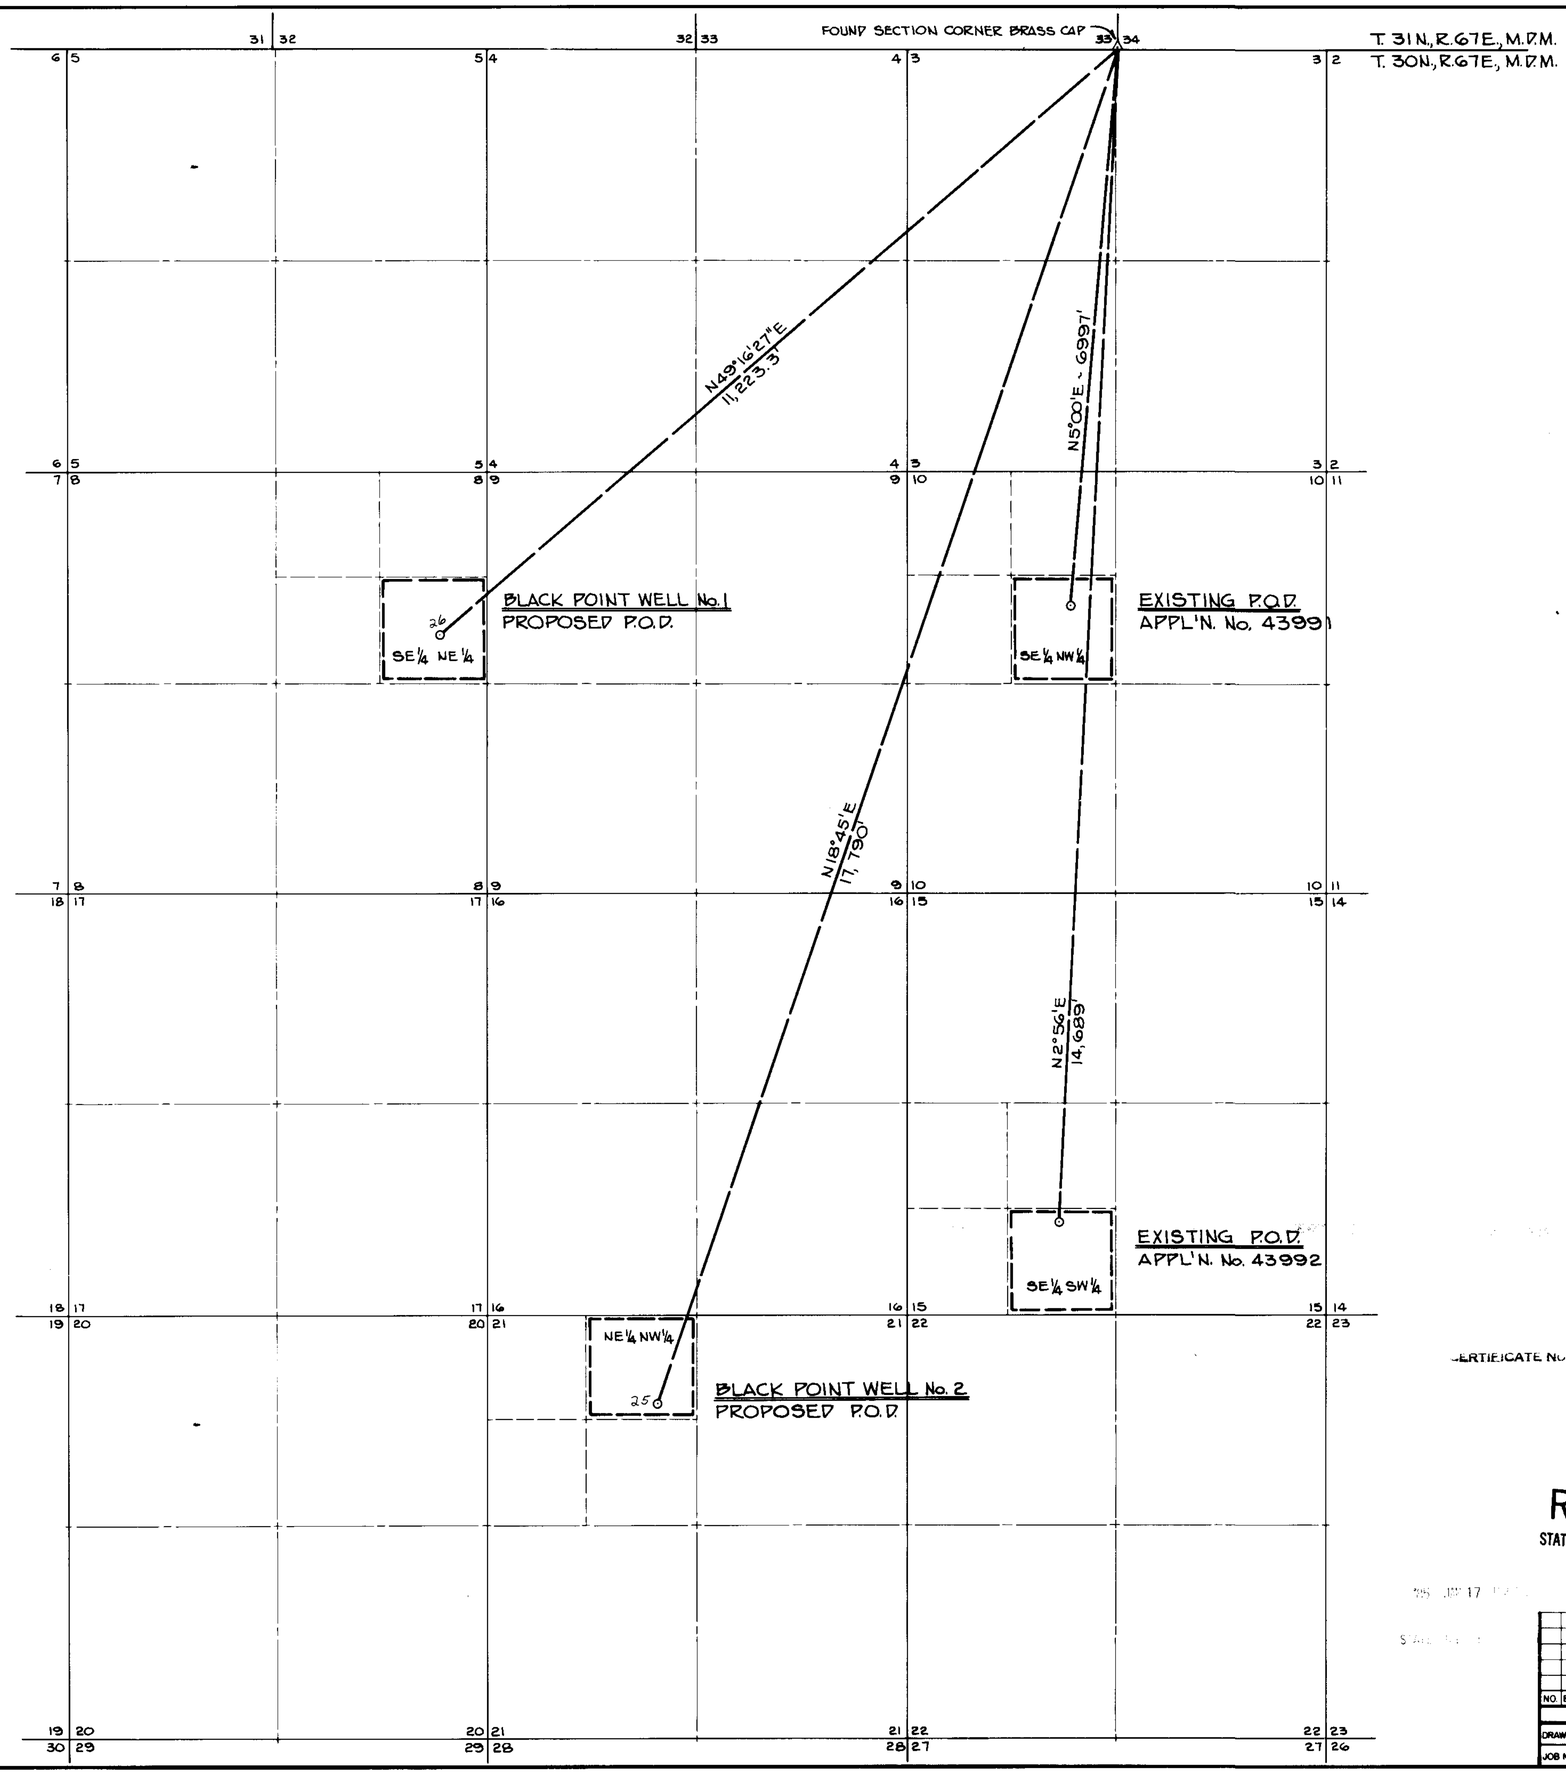

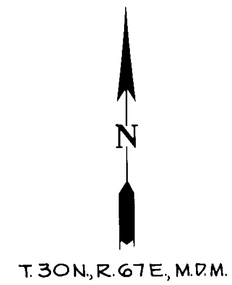

STATE OF NEVADA }
COUNTY OF ELKO } ss.

I, William A. Nisbet, being first duly sworn, depose and say that this map, consisting of one sheet, has been correctly drawn to the designated scale from field notes of a survey, made under my supervision and direction, on the 21 day of DECEMBER, 1984; that it truly and correctly represents the proposed location and extent of the works used to divert water from UNDERGROUND SOURCES in ELKO COUNTY by LOYD SORENSEN for STOCKWATER AND DOMESTIC PURPOSES. That the proposed points of diversion, the approximate location and size of the diverting channel, all reservoirs or basins, the location and names of all other works which will cross or connect with the proposed works, and the boundary of all lands, showing by 40-acre subdivisions the areas proposed to be served, are fully and correctly designated thereon.

William A. Nisbet
STATE WATER RIGHT SURVEYOR NO. 448

1/15/85

Subscribed and sworn to before me this 15th day of January, 1985.
Notary Public in and for Elko County, Nevada.

Lora Bernadot

LORA BERNADOT
Notary Public State of Nevada
Elko County, Nevada
My appointment expires May 2, 1986

BASIS OF BEARINGS: MAGNETIC NORTH DECLINATION OF 16½° E.

48725 CERTIFICATE NO. 11469 ISSUED 7-3-86

CERTIFICATE NO. 15506

0 1000 2000 3000 4000 5000
SCALE: 1" = 1000'

RECEIVED
JAN 15 1985
STATE ENGINEER'S OFFICE

FILED
JAN 17 1985
STATE ENGINEER'S OFFICE

NO.	BY	DATE	DESCRIPTION	CHK'D	APP'D
			REVISIONS		

DRAWN BY W.S. | APPROVED BY WAN
JOB NO. 2263-001 | DATE DECEMBER, 1984

MAP

TO ACCOMPANY APPLICATION TO CHANGE POINTS OF DIVERSION AND PLACES OF USE ON APPLICATION No's. 43991 AND 43992 FOR

STOCKWATER AND DOMESTIC PURPOSES

BY

LOYD SORENSEN

FROM UNDERGROUND SOURCES

CHILTON ENGINEERING CHARTERED
ELKO LAS VEGAS RENO

W84028 1/1

48726 48725