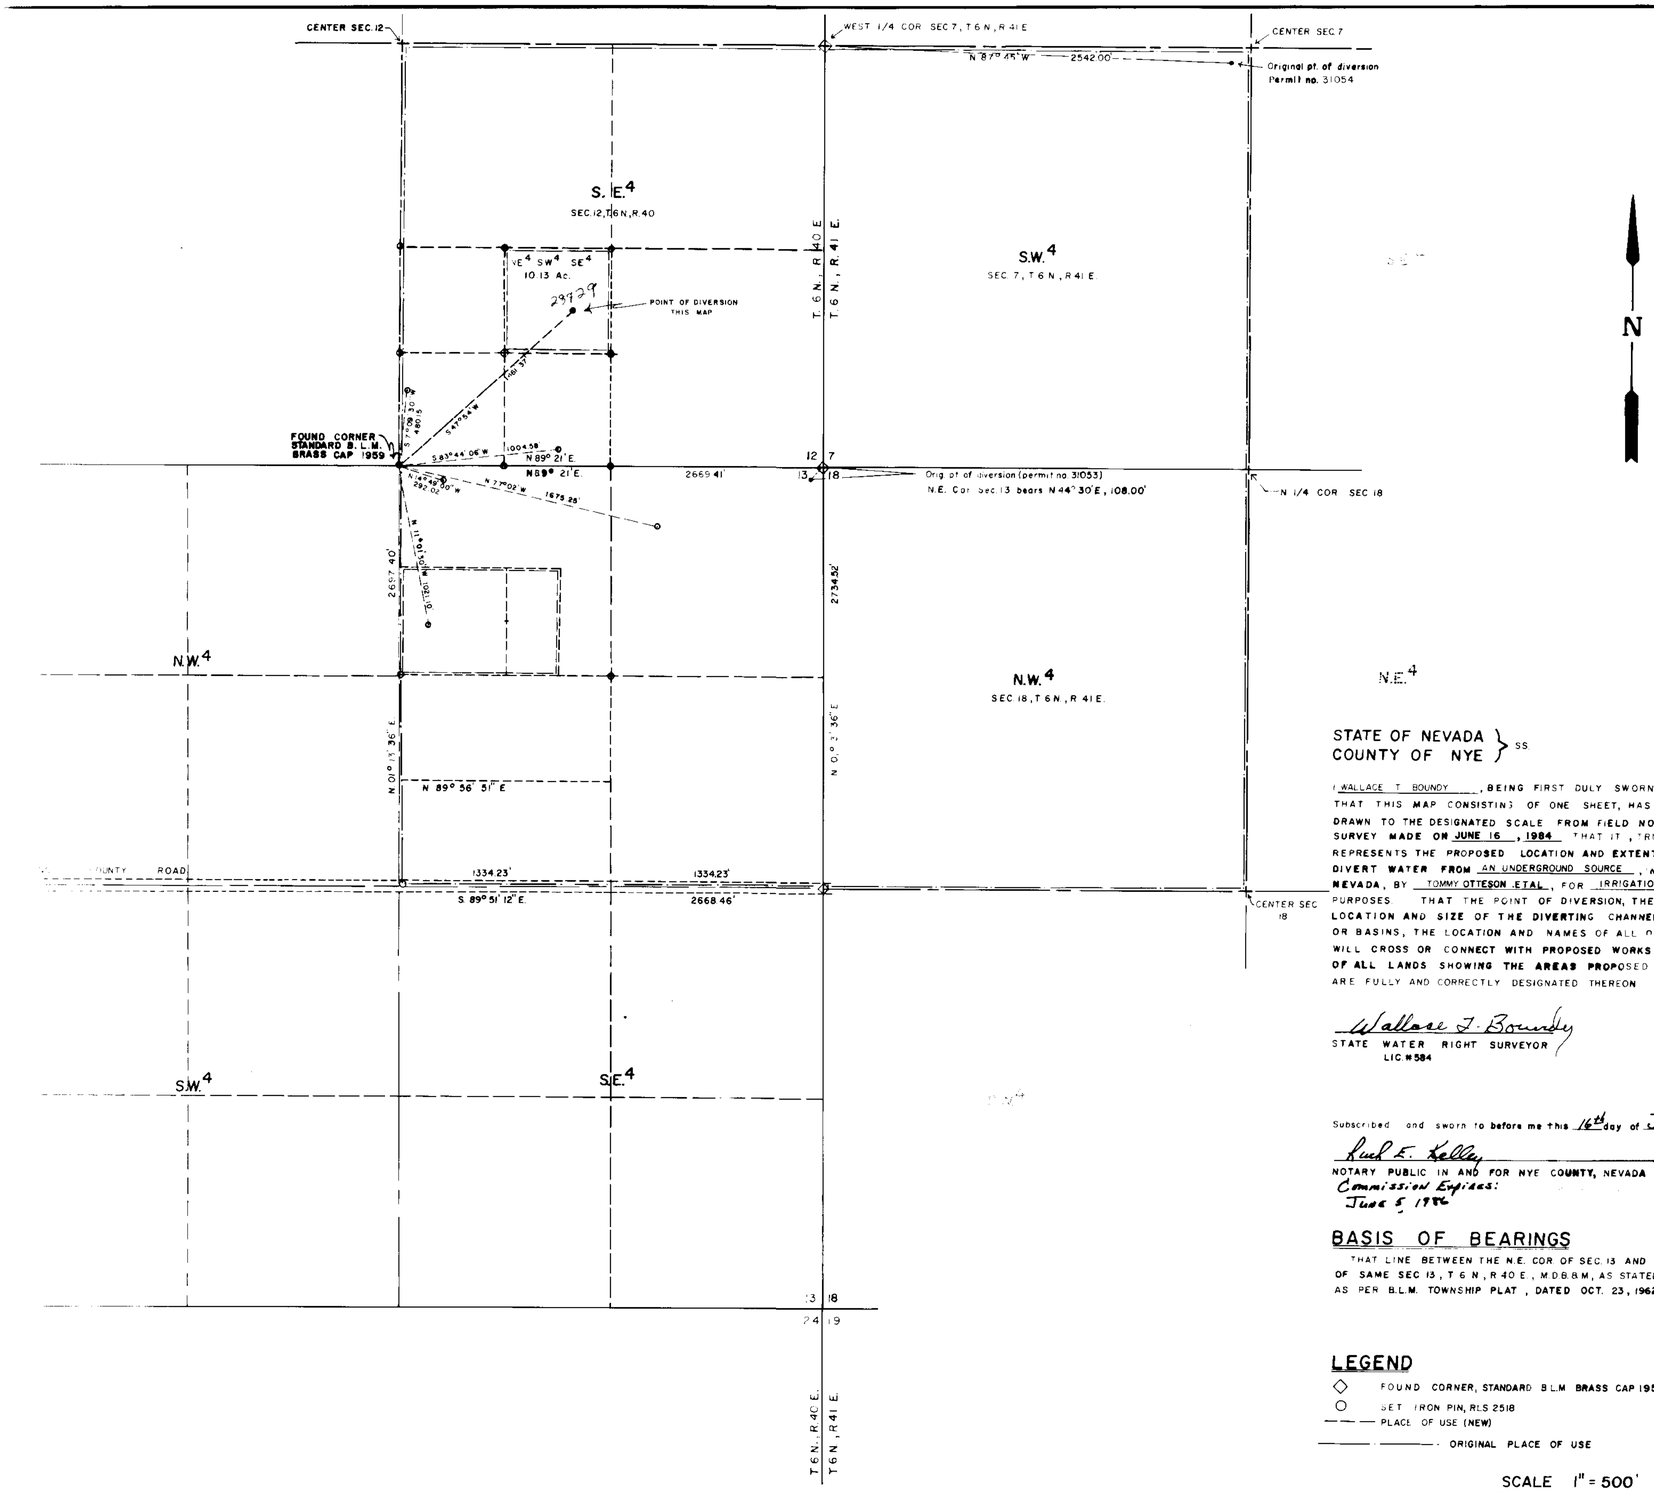

STATE OF NEVADA }
COUNTY OF NYE } SS.

I WALLACE T. BOUNDY, BEING FIRST DULY SWORN DEPOSE AND SAY THAT THIS MAP CONSISTING OF ONE SHEET, HAS BEEN CORRECTLY DRAWN TO THE DESIGNATED SCALE FROM FIELD NOTES OF A SURVEY MADE ON JUNE 16, 1984 THAT IT, TRILY AND CORRECTLY REPRESENTS THE PROPOSED LOCATION AND EXTENT OF THE WORKS TO DIVERT WATER FROM AN UNDERGROUND SOURCE, IN NYE COUNTY NEVADA, BY TOMMY OTTESON ETAL, FOR IRRIGATION and DOMESTIC PURPOSES. THAT THE POINT OF DIVERSION, THE APPROXIMATE LOCATION AND SIZE OF THE DIVERTING CHANNEL, ALL RESERVOIRS OR BASINS, THE LOCATION AND NAMES OF ALL OTHER WORKS, WHICH WILL CROSS OR CONNECT WITH PROPOSED WORKS, AND THE BOUNDARIES OF ALL LANDS SHOWING THE AREAS PROPOSED TO BE IRRIGATED, ARE FULLY AND CORRECTLY DESIGNATED THEREON

Wallace T. Boundy
STATE WATER RIGHT SURVEYOR
LIC. #584

Subscribed and sworn to before me this 16th day of January 1985

Ruth E. Kelley
NOTARY PUBLIC IN AND FOR NYE COUNTY, NEVADA
Commission Expires:
June 5, 1986

BASIS OF BEARINGS

THAT LINE BETWEEN THE N.E. COR. OF SEC. 13 AND THE N. 1/4 COR. OF SAME SEC 13, T 6 N, R 40 E., M.D.B.&M., AS STATED N 89° 21' E. AS PER B.L.M. TOWNSHIP PLAT, DATED OCT. 23, 1962

LEGEND

◇ FOUND CORNER, STANDARD B.L.M. BRASS CAP 1959
○ SET IRON PIN, RLS 2518
— — — PLACE OF USE (NEW)
——— ——— ORIGINAL PLACE OF USE

SCALE 1" = 500'
0 100 300 500 1000 1500

MAP TO ACCOMPANY APPLICATION TO CHANGE POINT OF DIVERSION AND PLACE OF USE - FOR A PORTION OF THE WATER UNDER PERMIT NOs. 31053 and 31054

FOR: IRRIGATION and DOMESTIC PURPOSES, LYING WITHIN THE NE4SW4SE4 OF SEC. 12, T. 6 N., R. 40 E., M.D.B.&M. SMOKY VALLEY, NYE COUNTY, NEVADA

BY: TOMMY R. OTTESON
P.O. BOX 1224
TONOPAH, NEVADA 89049

FILED
JAN 1 6 1985
TOWNSHIP OFFICE

BOUNDY LAND SURVEYING
TONOPAH, NEVADA

48729 48728