MONSEN ENG. 100 10-81 MC 2966+

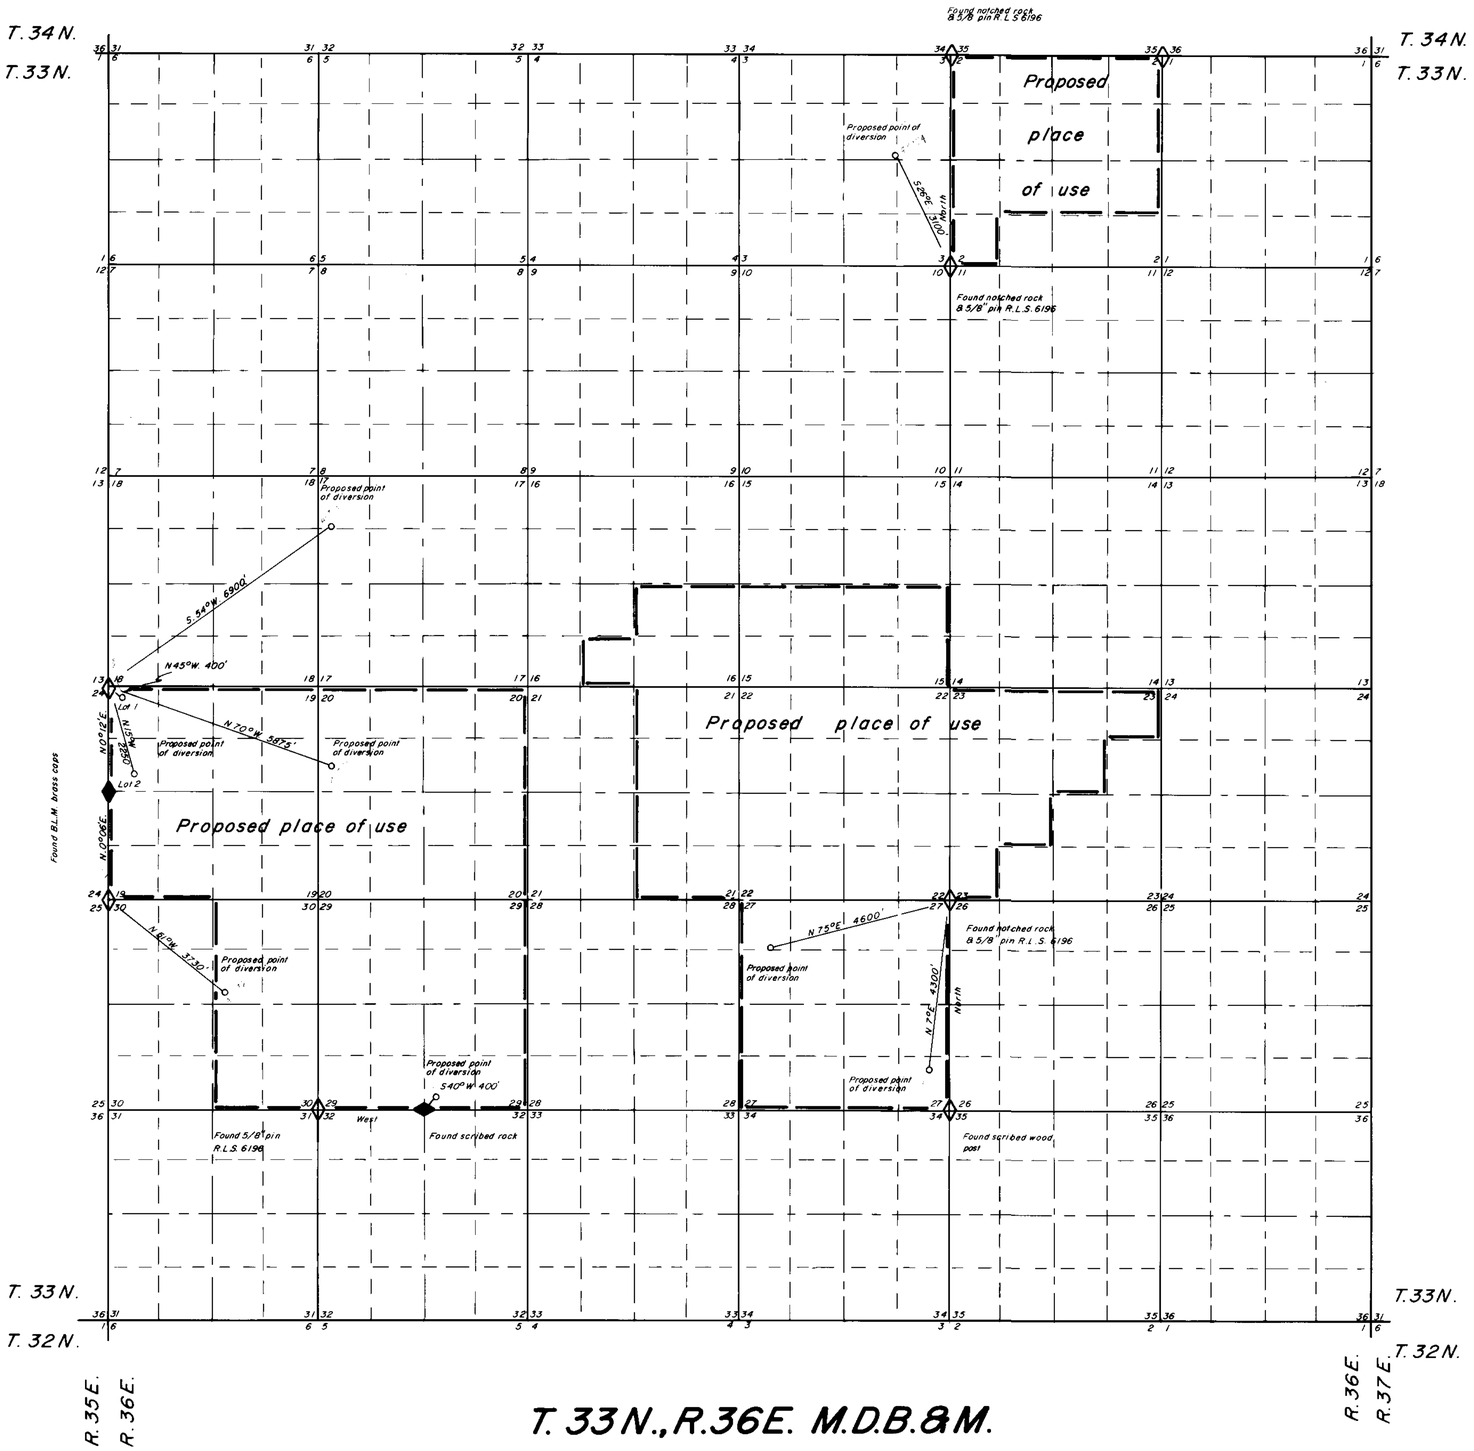

T. 33 N., R. 36 E. M.D.B.&M.

Note: The basis of bearings of this survey is from the offical plats of T33N, R35E approved in 1970 and T.33N., R.36E approved in 1868

State of Nevada
County of Humboldt } S.S.

I, Robert N. Caldwell, being first duly sworn, depose and say that this map, consisting of 1 sheets, has been correctly drawn from field notes of a survey made by me during November 1984, that it truly and correctly represents the location and extent of the works used to divert water from underground in Pershing County by Robert E. Meyer for mining, milling & domestic purposes, that the proposed point of diversion, the approximate location and size of the diverting channel, all reservoirs or basins, the locations and names of all other works which will cross or connect with the proposed works, and the boundary of all lands, showing by 40-acre subdivisions the areas proposed to be utilized, are fully and correctly designated.

Robert N. Caldwell
State Water Right Surveyor

Subscribed and sworn to before me this 10th day of November 1984

Helen F. Hemmert
Notary Public

Scale 1" = 2000'

2000' 0 2000' 4000' 6000' 8000'

Map To Accompany
Application To Appropriate Water
By Robert E. Meyer
From Underground
In Pershing County
For Mining, Milling & Domestic

Pershing County Nevada

Desert Mountain Surveying Company
146 West Second Street
Winnemucca, Nevada 89445

48770 48775 48774 48773 48772 48771 48768