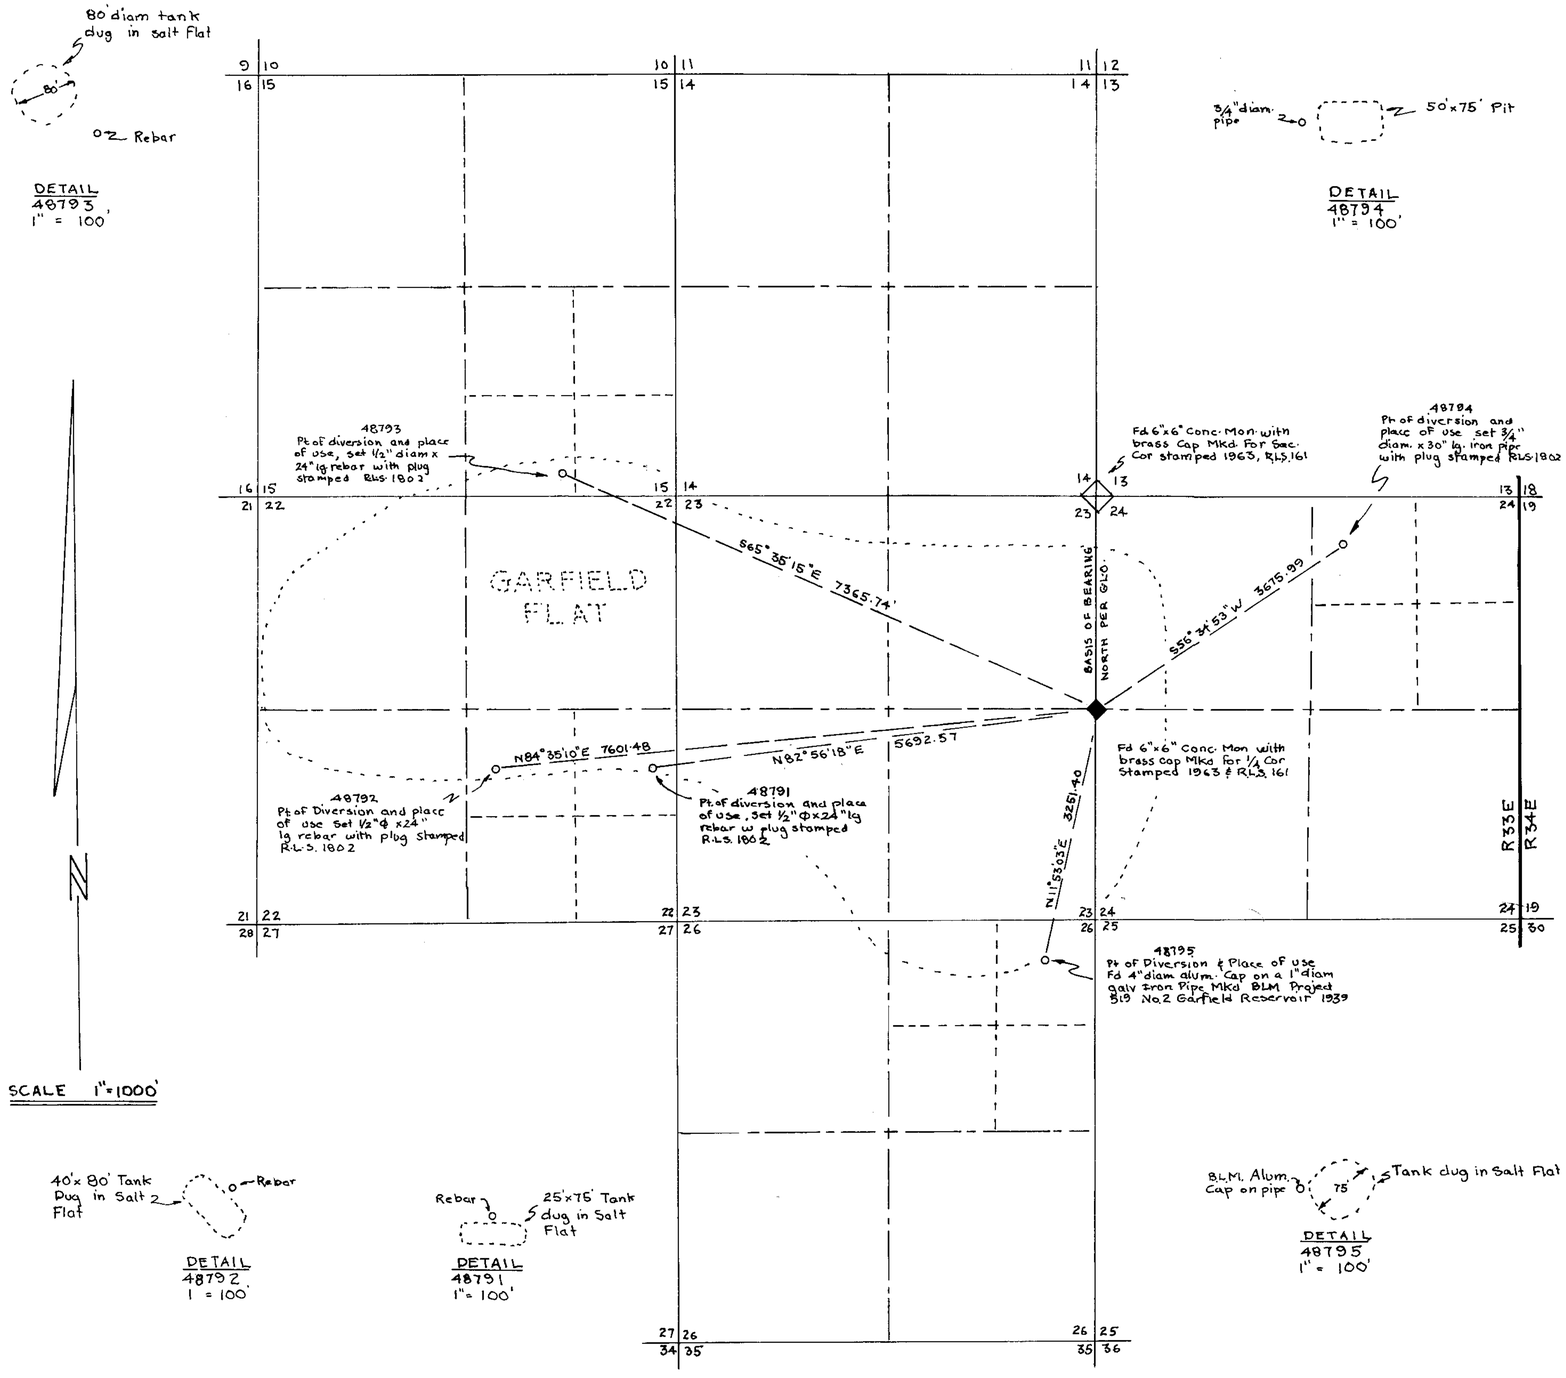

STATE OF NEVADA }
COUNTY OF LYON } SS

I JOHN P. DAVIS, being First duly sworn, depose and say that this map consisting of one sheet, has been correctly drawn to the designated scale From Field notes of a survey by me on January 19, 1985, that it truly and correctly represents the location and extent of the works used to divert water from excess surface runoff in Mineral County by the Trustee of the Karl & Tina Rodi Family Trust.

John P. Davis
State Water Right Surveyor
#545

REGISTERED LAND SURVEYOR · STATE OF NEVADA
JOHN P. DAVIS
No. 1802

Subscribed and sworn to before me this 20th day of February 1985. Notary Public in and For the County of Lyon.

Mary O'Donnell
Mary O'Donnell

MARY O'DONNELL
Notary Public - State of Nevada
LYON COUNTY
My Appointment Expires Sept. 21, 1986

Basis of Bearing is the West line of the NW1/4 of Sec 24, T6N, R33E., M.D.M. being North per GLO. plat.

48791 CERTIFICATE No. 12141 ISSUED 6/19/89
48792 CERTIFICATE No. 12142 ISSUED 6/19/89
48793 CERTIFICATE No. 12143 ISSUED 6/19/89
48794 CERTIFICATE No. 12144 ISSUED 6/19/89
48795 CERTIFICATE No. 12145 ISSUED 6/19/89

FILED
FEB 21 1985
STATE ENGINEER'S OFFICE

48791-92

MAP
TO ACCOMPANY APPLICATIONS TO APPROPRIATE WATERS OF THE STATE OF NEVADA FOR STOCK WATERING BY THE TRUSTEE OF THE KARL AND TINA RODI FAMILY TRUST FROM EXCESS SURFACE RUNOFF
APPLICATIONS 48791-48795
SITUATE IN SECTIONS 15, 22, 24 & 26, T.6 N. R.33E M.D.M. MINERAL COUNTY, NEVADA

BY
JOHN P. DAVIS
Box 162, WELLINGTON
NEVADA, 89444

~~48795~~ ~~48794~~ ~~48793~~ ~~48792~~ ~~48791~~

FD 32
SW 635