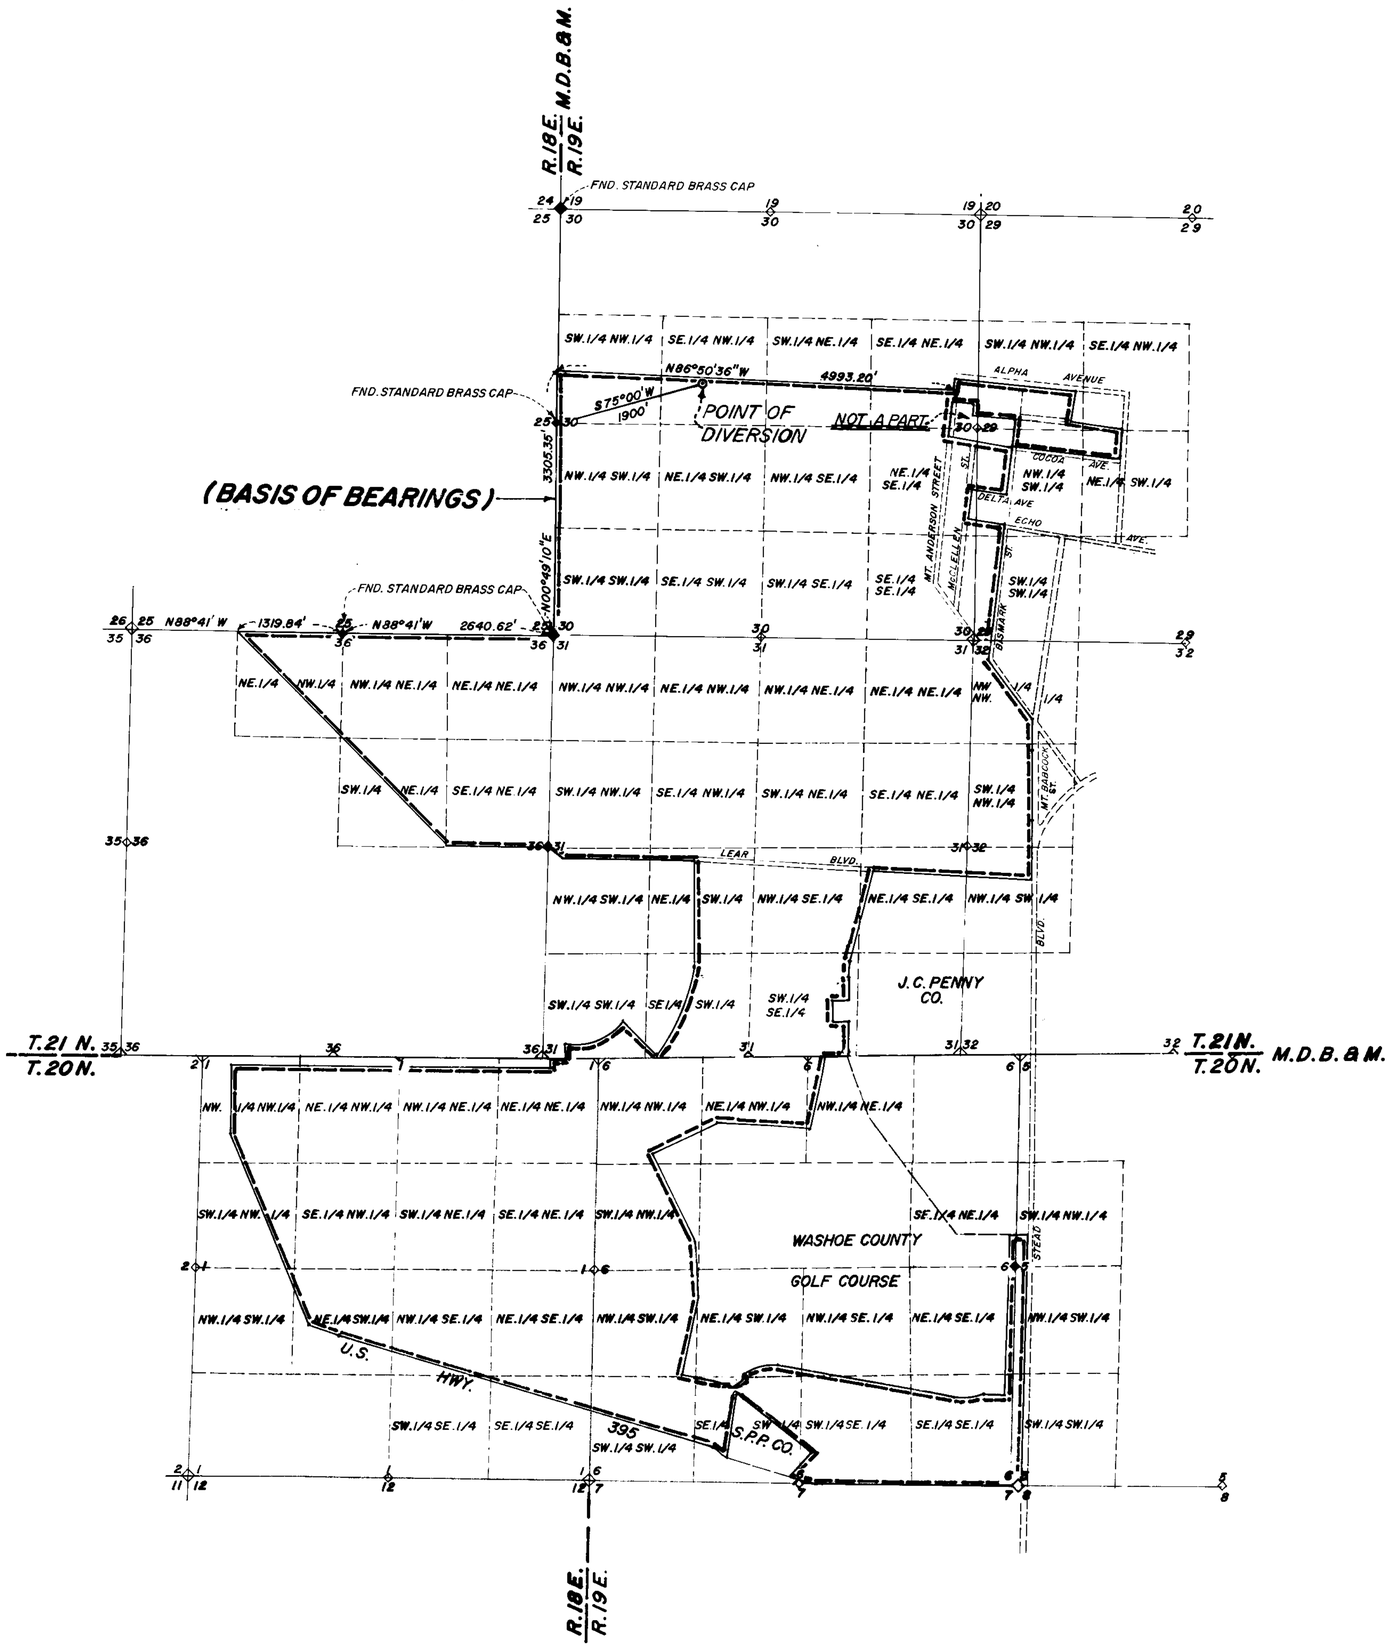

PLACE OF USE & POINT OF DIVERSION MAP

0 500 1000 2000 4000 6000

SCALE 1"=1000'

T.20 & 21 N., R.18 & 19 E., M.D.B. & M.

STATE OF NEVADA
COUNTY OF WASHOE S.S.

I, ROBERT L. FISHER, BEING FIRST DULY SWORN, DEPOSE AND SAY THAT THIS MAP CONSISTING OF ONE SHEET HAS BEEN CORRECTLY DRAWN TO THE DESIGNATED SCALE FROM NOTES OF A SURVEY MADE BY ME OR UNDER MY DIRECT SUPERVISION AND DIRECTION THE 15TH DAY OF APRIL, 1985; THAT IT TRULY AND CORRECTLY REPRESENTS THE LOCATION AND EXTENT OF THE WORKS USED TO DIVERT WATER FROM AN UNDERGROUND SOURCE, IN WASHOE COUNTY, BY SILVER LAKE WATER DISTRIBUTION COMPANY FOR QUASI-MUNICIPAL AND DOMESTIC PURPOSES, THAT POINT OF DIVERSION AND THE BOUNDARY OF ALL LANDS WHEREIN THE WATERS ARE TO BE USED ARE FULLY AND CORRECTLY DESIGNATED THEREON.

Robert L. Fisher
ROBERT L. FISHER, STATE WATER-RIGHTS SURVEYOR No. 446

SUBSCRIBED AND SWORN TO BEFORE ME
THIS 26TH DAY OF APRIL, 1985.
Beverly A. Brown
NOTARY PUBLIC IN AND FOR WASHOE COUNTY, NEVADA

NOTE:

BASIS OF BEARINGS: FROM RECORD OF SURVEY MAP No. 631, RECORDED JANUARY 16, 1969, DOC. No. 134415, IN THE OFFICIAL RECORDS OF WASHOE COUNTY, NEVADA.

48814

MAP TO ACCOMPANY APPLICATION TO APPROPRIATE WATER FOR QUASI-MUNICIPAL & DOMESTIC

BY SILVER LAKE WATER DISTRIBUTION COMPANY FROM AN UNDERGROUND SOURCE

ROBERT L. FISHER & ASSOCIATES
515 LENWOOD DRIVE
SPARKS, NEVADA 89431
(702) 358-9049

SHEET 1 OF 1 SHEET

APRIL 26 1985

FILED

48814