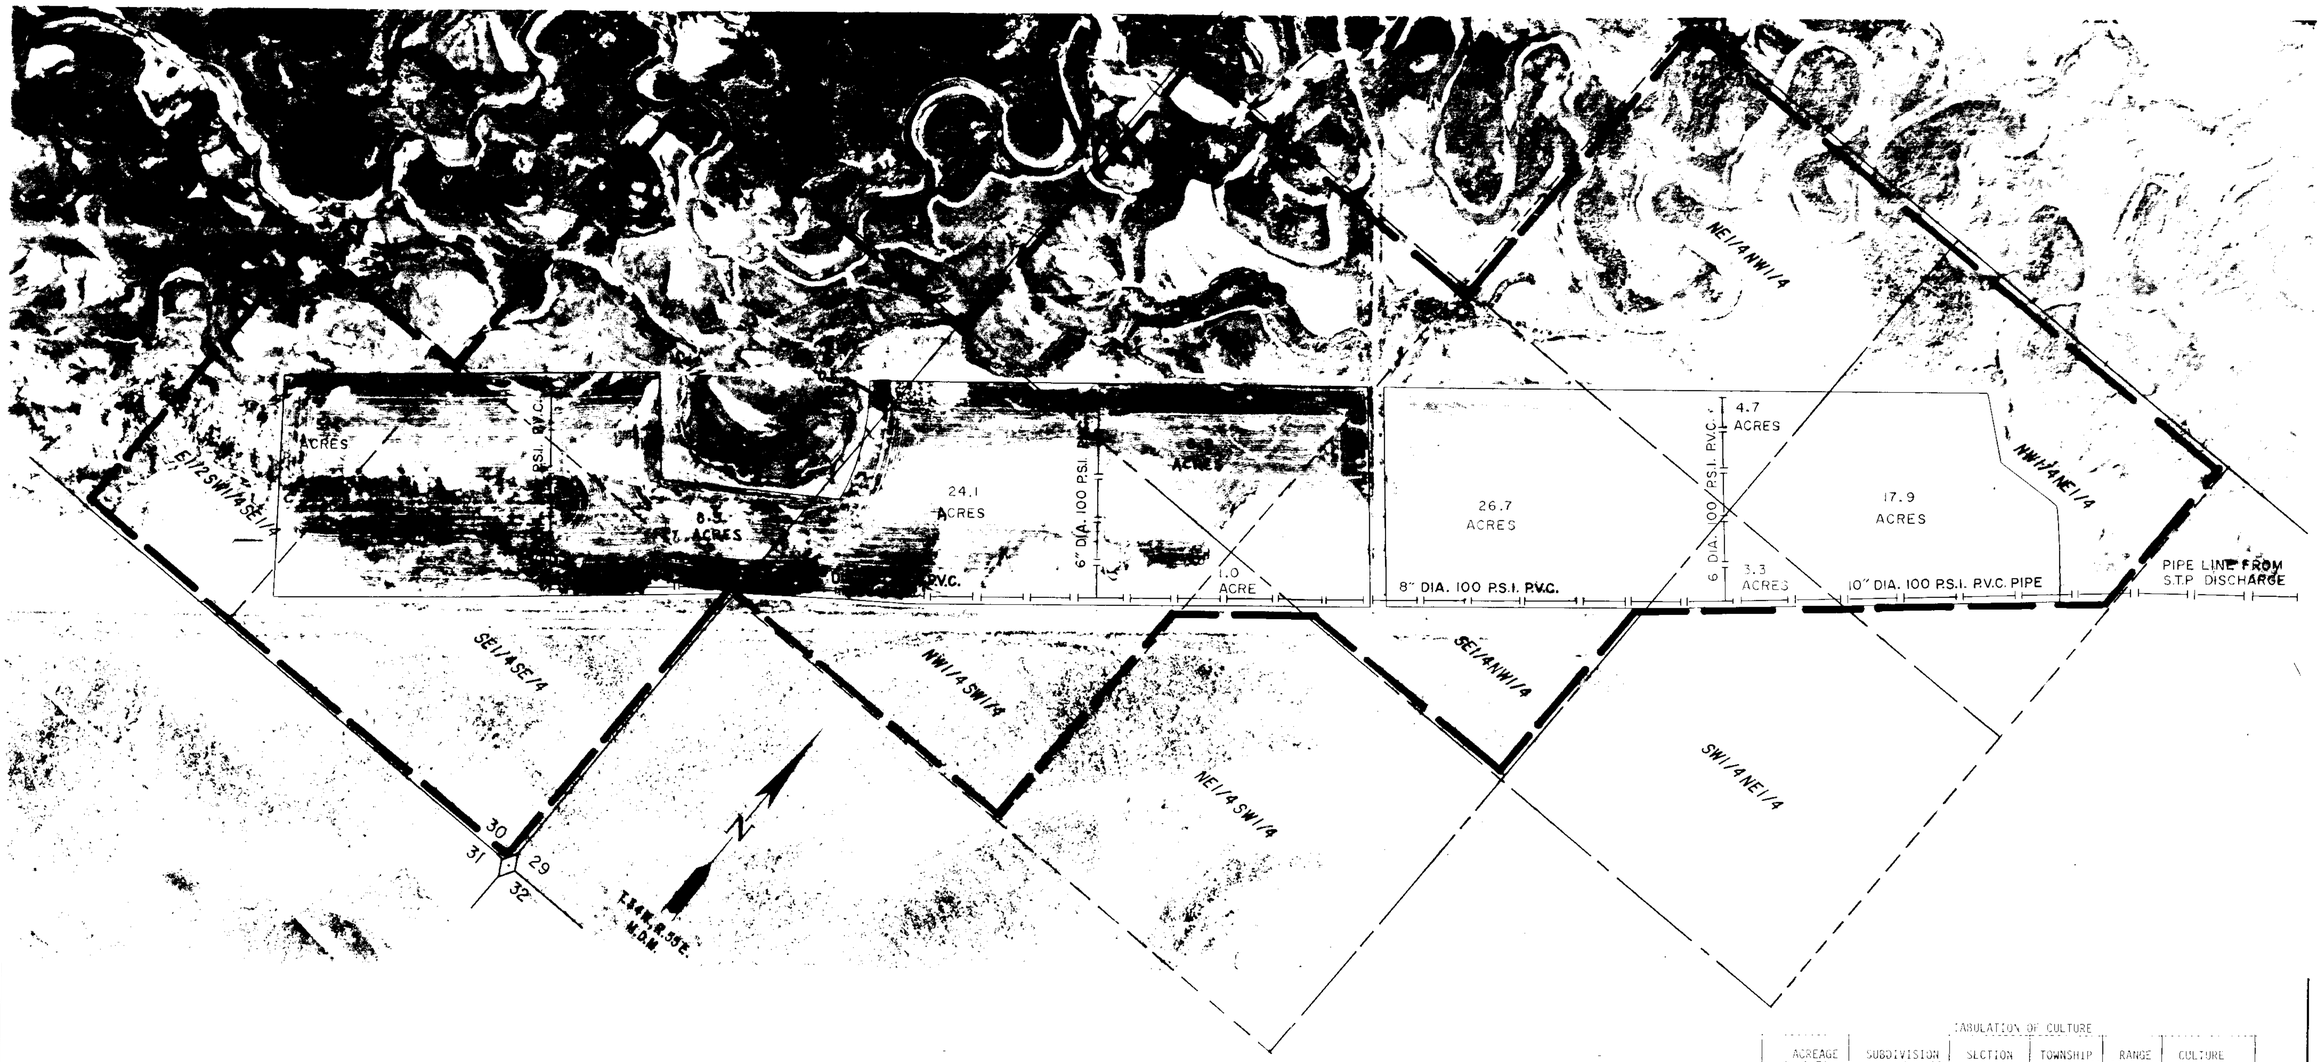

VICINITY MAP

SCALE: 1" = 2000'

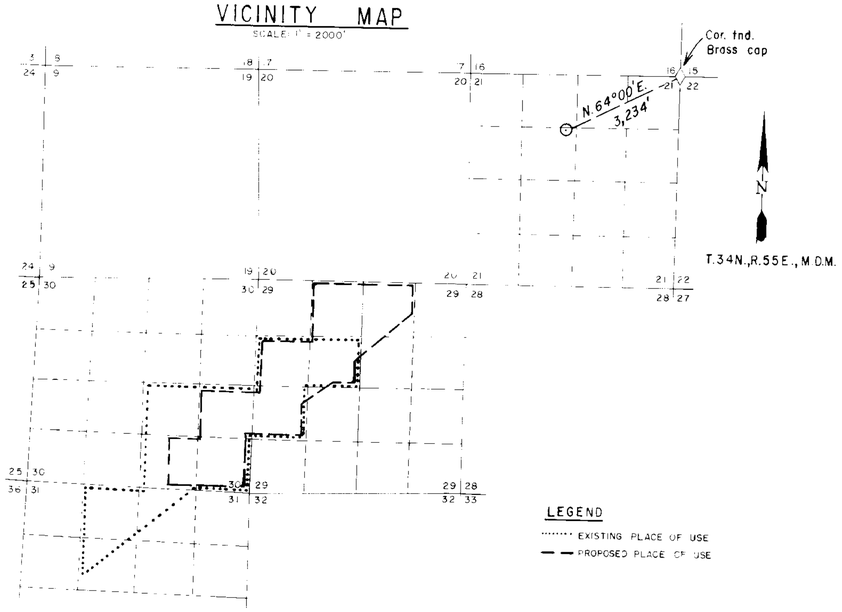

LEGEND

EXISTING PLACE OF USE

PROPOSED PLACE OF USE

TABULATION OF CULTURE

ACREAGE	SUBDIVISION	SECTION	TOWNSHIP	RANGE	CULTURE
17.9	NWNE	29	34N	55E	Alfalfa
3.3	SWNE	29	"	"	"
4.7	NENW	29	"	"	"
26.7	SENW	29	"	"	"
9.9	SWNW	29	"	"	"
1.0	NESW	29	"	"	"
24.1	NWSW	29	"	"	"
9.0	NESE	30	"	"	"
18.7	SESE	30	"	"	"
5.4	SWSE	30	"	"	"
120.7	Total				

IR F ATE No. 13606 2-25-93

STATE OF NEVADA }
COUNTY OF ELKO } ss.

I, William A. Nisbet, being duly sworn, depose and say that this map, consisting of one sheet, has been drawn to the designated scale from a survey, made under my supervision and direction, completed on the 26th day of September, 1988; that it truly and correctly represents the proposed location and extent of the works used to divert water from WASTEWATER EFFLUENT in Elko County by DOROTHY YOUNG for IRRIGATION purposes. That the proposed point of diversion, the approximate location and size of the diverting channel or other conduit, the place of use, and the location and names of all other works or streams which are crossed by, or connected with the said works, are fully and correctly designated thereon.

William A. Nisbet

STATE WATER RIGHT SURVEYOR NO. 447

10/19/88

Subscribed and sworn to before me this 19th day of October, 1988.
NOTARY PUBLIC in and for ELKO COUNTY, NEVADA. Laura Bernadot

BASIS OF BEARINGS: East line Sec. 21, as shown on map to accompany application 48840-S-2, being N.0°23'E.

0 300 600 900 1200 1500

SCALE: 1" = 300'

FILED
OCT 21 1988
STATE ENGINEER'S OFFICE

NO.	BY	DATE	DESCRIPTION	CHK'D	APP'D
			REVISIONS		

MAP

TO ACCOMPANY APPLICATION
TO CHANGE PLACE OF USE OF WATER
HERETOFORE APPROPRIATED UNDER PERMIT # 48840-S-2
FOR IRRIGATION

BY DOROTHY YOUNG

FROM SECONDARY EFFLUENT STORED UNDER # 48840
IN ELKO COUNTY, NEVADA

DATE: SEPT 1988
DRWN. BY: SHR
CHK'D BY: [illegible]

CHILTON Engineering & Surveying, Ltd
421 Court Street
(702) 738-2121 Elko, Nevada 89

JOB NO. 2033001
DWG. NO. W88014
SHEET 1 OF 1

48840-S-4