SHEET NO. 1 OF 1 SHEETS.

HIGH DESERT ENGINEERING

CONSULTING ENGINEERING & SURVEYING

640 IDAHO STREET
ELKO, NEVADA 89801
(702) 738-4053

W97014

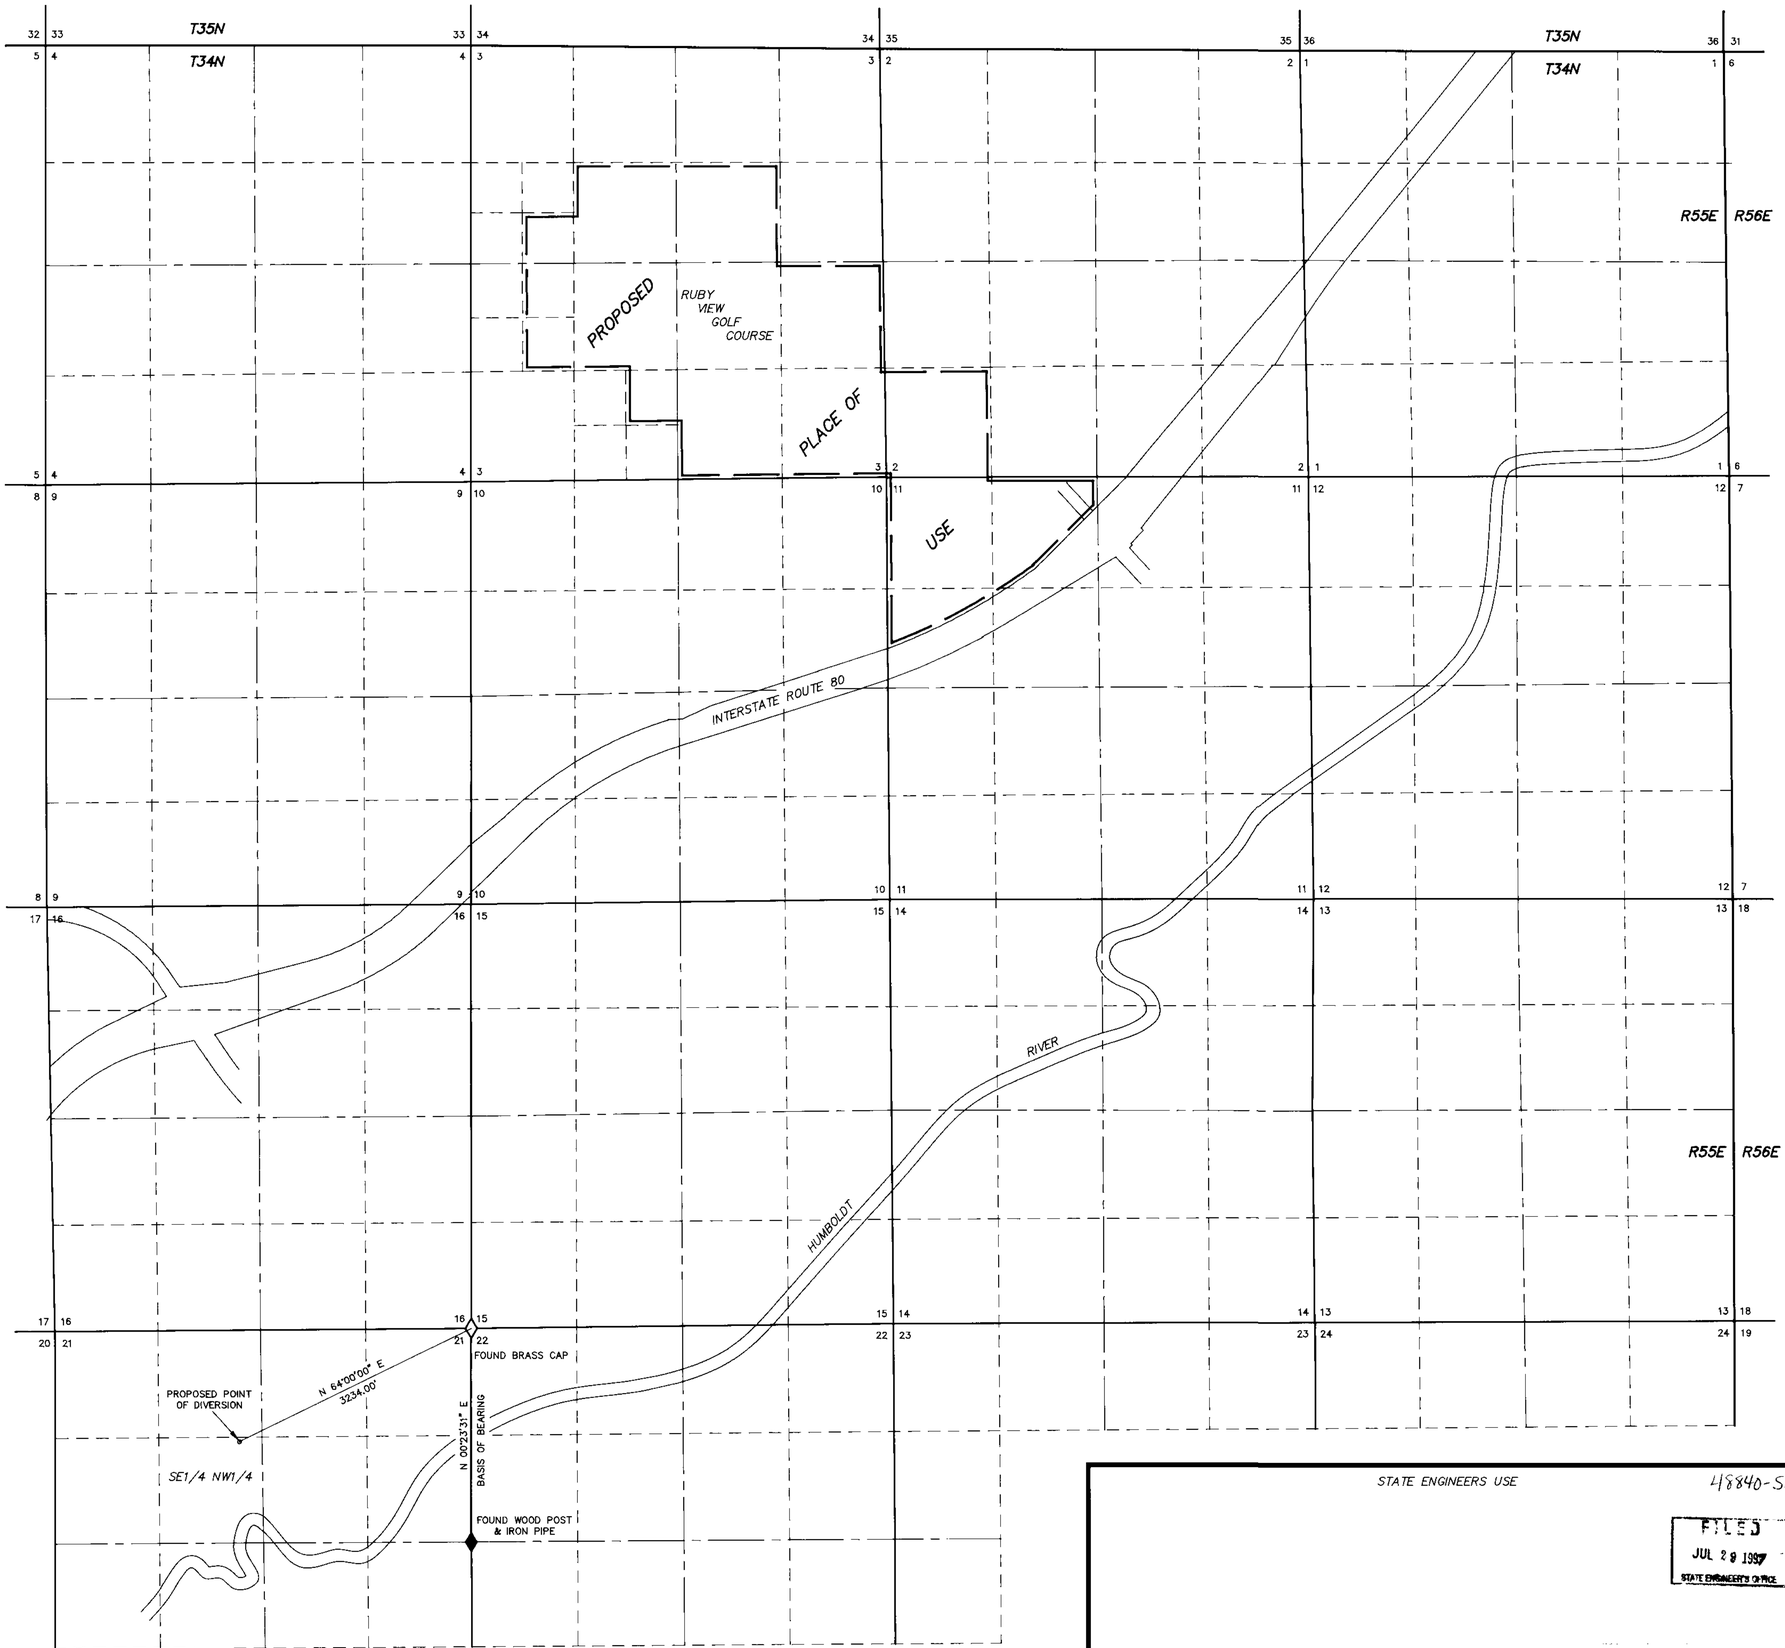

N

STATE OF NEVADA)
COUNTY OF ELKO) SS.

I, ROBERT E. MORLEY, BEING FIRST DULY SWORN, DEPOSE AND SAY THAT SITE INSPECTIONS HAVE BEEN MADE BY ME, OR UNDER MY SUPERVISION AND DIRECTION, BETWEEN THE 15TH DAY OF JULY, 1997 AND THE 16TH DAY OF JULY, 1997; THAT THE LOCATION OF EACH REFERENCE MONUMENT HAS BEEN VERIFIED BY SITE INSPECTION; THAT THE POINT OF DIVERSION AND PLACE OF USE SITES HAVE BEEN INSPECTED; THAT THIS MAP, CONSISTING OF 1 SHEET, NUMBERED FROM 1 TO 1, INCLUSIVE, HAS BEEN CORRECTLY DRAWN TO THE DESIGNATED SCALE FROM SURVEYING CALCULATION NOTES PREPARED BY ME, OR UNDER MY SUPERVISION AND DIRECTION, RELYING UPON ANALYSIS OF RECORDED SURVEY MAPS AND OTHER RECORDED SURVEYING DOCUMENTS IN THE OFFICE OF THE ELKO COUNTY RECORDER AND STATE ENGINEER; THAT THIS MAP TRULY AND CORRECTLY REPRESENTS THE PROPOSED LOCATION AND EXTENT OF THE WORKS USED TO DIVERT SECONDARY EFFLUENT FROM THE CITY OF ELKO SEWAGE TREATMENT PLANT, IN ELKO COUNTY, NEVADA, BY THE CITY OF ELKO, NEVADA, FOR IRRIGATION PURPOSES. THAT THE PROPOSED POINT OF DIVERSION, THE APPROXIMATE LOCATION AND SIZE OF THE DIVERTING CHANNEL OR OTHER CONDUIT, ALL RESERVOIRS OR BASINS, THE LOCATION AND NAMES OF ALL OTHER WORKS WHICH WILL CROSS OR CONNECT WITH THE PROPOSED WORKS, AND THE BOUNDARY OF ALL LANDS, SHOWING BY 40-ACRE SUBDIVISIONS THE AREAS PROPOSED TO BE SERVED, ARE FULLY AND CORRECTLY DESIGNATED THEREON.

Robert E. Morley

STATE WATER RIGHT SURVEYOR NO. 668

PROFESSIONAL LAND SURVEYOR STATE OF NEVADA
ROBERT E. MORLEY
7/23/97
No.6203

SUBSCRIBED AND SWORN TO BEFORE ME

THIS 23rd DAY OF July, 1997.

Sandra L. Reynolds

NOTARY PUBLIC IN AND FOR ELKO COUNTY, NEVADA

MY COMMISSION EXPIRES MAY 5, 2001.

NOTES:

1) BASIS OF BEARINGS : THE LINE BETWEEN THE FOUND NORTHEAST CORNER AND THE EAST 1/4 CORNER OF SECTION 21, T34N – R55E, MDB & M, AS SHOWN ON THE RECORD OF SURVEY FOR THE CITY OF ELKO RAILROAD RELOCATION PROJECT, ON FILE IN THE OFFICE OF THE ELKO COUNTY RECORDER, ELKO, NEVADA, AS FILE NO. 237417. SAID LINE IS SHOWN AS S 00° 23' 31" W.

RECORD DOCUMENTS USED FOR THIS MAP

1) THE RECORD OF SURVEY FOR THE CITY OF ELKO RAILROAD RELOCATION PROJECT, ON FILE IN THE OFFICE OF THE ELKO COUNTY RECORDER, ELKO, NEVADA, AS FILE NO. 237417.

2) THE MAP FILED IN SUPPORT OF PERMIT 48840-S-1 FILED IN THE OFFICE OF THE STATE ENGINEER.

1000 0 1000 2000 3000 4000

SCALE: 1"=1000'

STATE ENGINEERS USE

48840-S6

FILED
JUL 29 1997
STATE ENGINEER'S OFFICE

MAP TO ACCOMPANY APPLICATION TO APPROPRIATE WATER
FOR IRRIGATION USE
BY THE CITY OF ELKO
FROM STORAGE UNDER PRIMARY PERMIT 48840
IN ELKO COUNTY, NEVADA

48840-S6