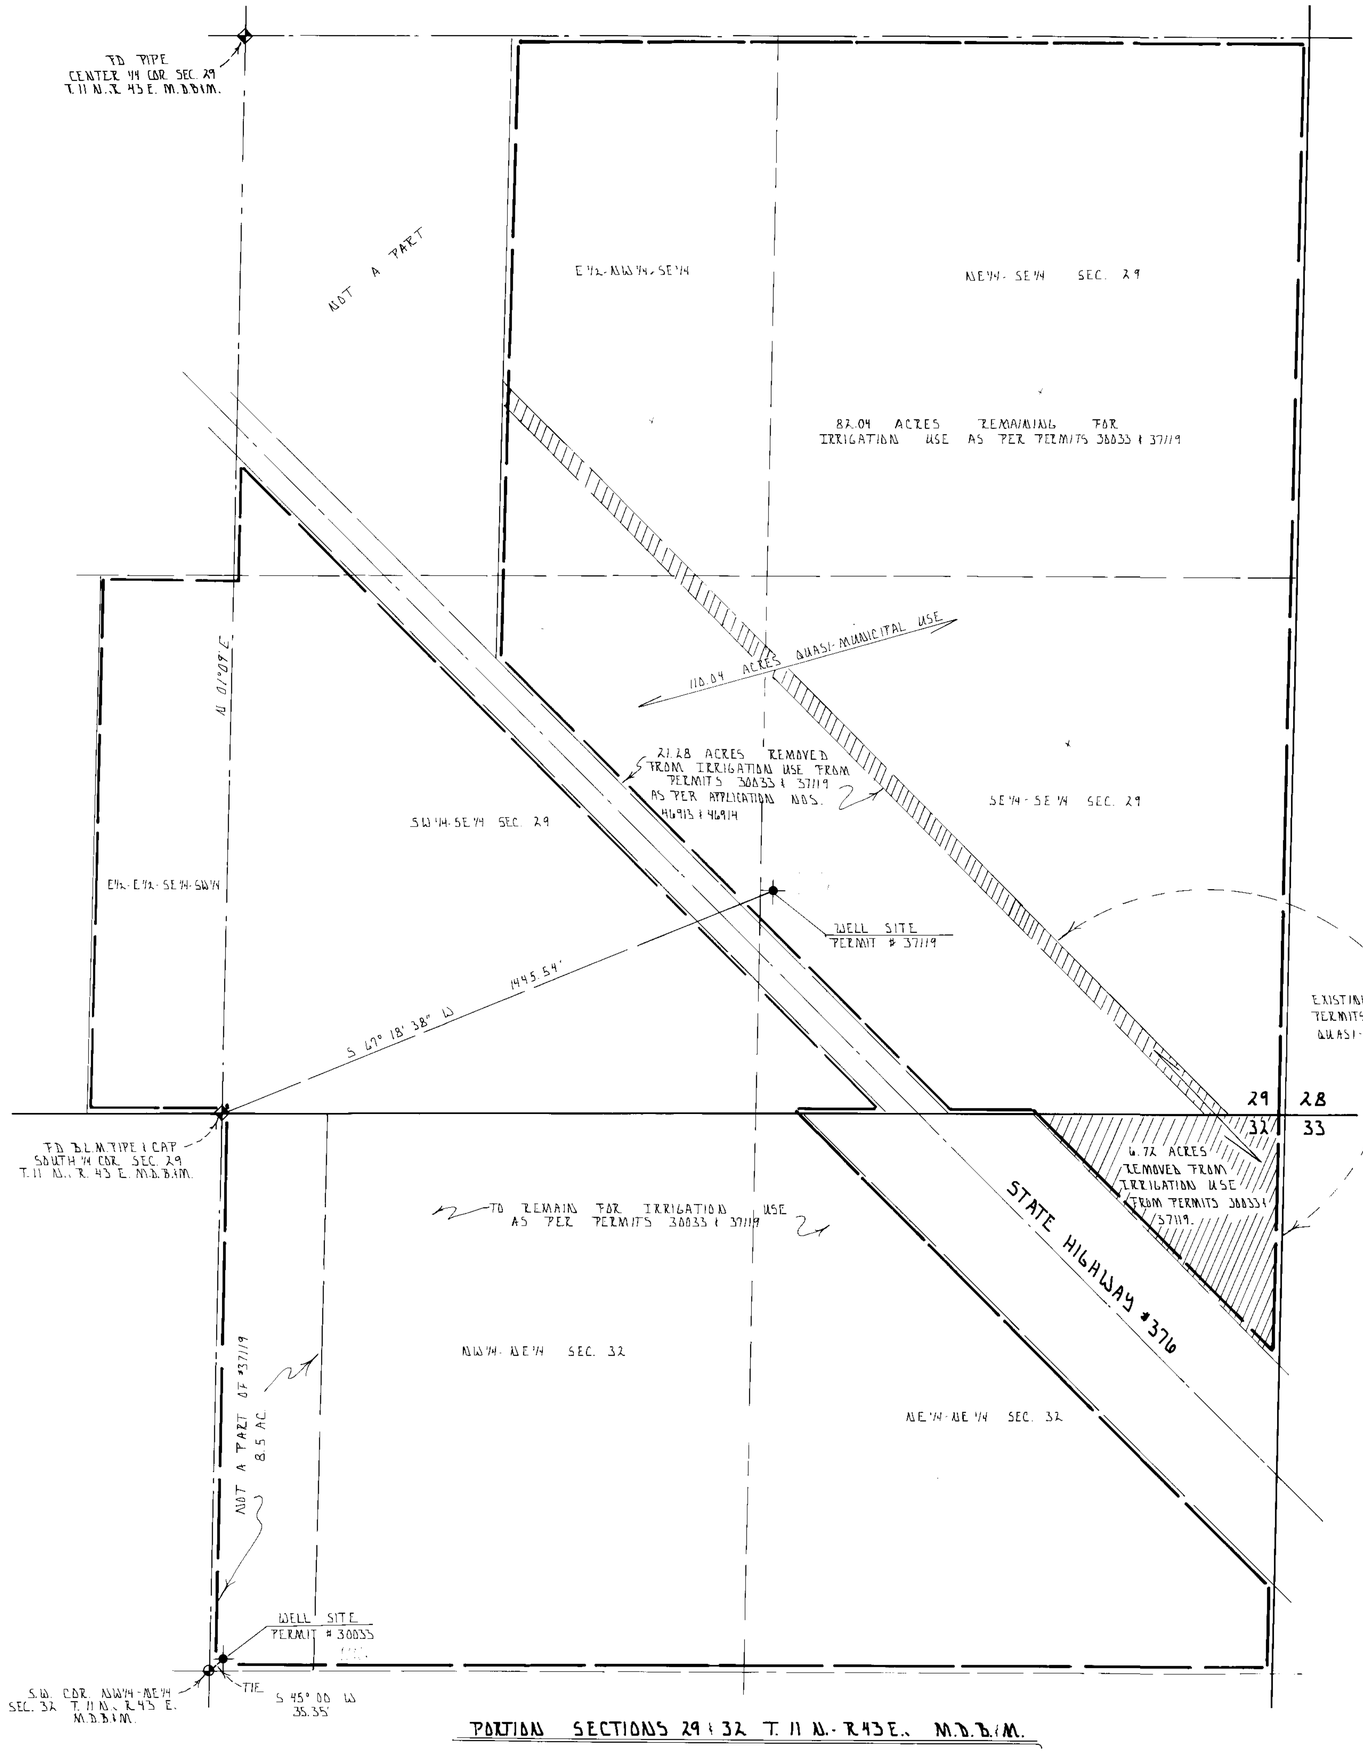

PORTION SECTIONS 29 & 32 T. 11 N. - R. 43 E., M.D.B.&M.

NOTE: ACREAGE REMOVED FROM IRRIGATION TO QUASI-MUNICIPAL USE PER 40 AC. SUBDIVISION
NE 1/4 - NE 1/4 SEC. 32 = 4.1855 AC.
SE 1/4 - SE 1/4 SEC. 29 = 1.6181 AC.
SW 1/4 - SE 1/4 SEC. 29 = 0.2671 AC.
NW 1/4 - SE 1/4 SEC. 29 = 0.6493 AC.

MAP TO ACCOMPANY APPLICATION -PLACE OF USE OF A PORTION- TO CHANGE THE MANNER OF USE OF PERMIT NOS. 37119 & 30033 FROM IRRIGATION TO QUASI-MUNICIPAL.

STATE OF NEVADA }
COUNTY OF CHURCHILL } SS

I, LOWELL D. EMERY BEING FIRST DULY SWORN DEPOSE AND SAY THAT THIS MAP CONSISTING OF ONE SHEET NUMBERED FROM 1 TO 1 INCLUSIVE HAS BEEN CORRECTLY DRAWN TO THE DESIGNATED SCALE FROM FIELD NOTES OF A SURVEY MADE BY ME BETWEEN THE 7th DAY OF Feb AND THE 8th DAY OF Feb 1985 THAT IT TRULY AND CORRECTLY REPRESENTS THE PROPOSED LOCATION AND EXTENT OF THE WORKS USED TO DIVERT WATER FROM THE PROPOSED WELL SITES IN NYE COUNTY BY

KARL W. BERG
APPLICANT

FOR IRRIGATION AND QUASI-MUNICIPAL PURPOSE: THAT THE PROPOSED POINT OF DIVERSION THE APPROXIMATE LOCATION AND SIZE OF THE DIVERTING CHANNEL OR OTHER CONDUIT THE PLACE AND MANNER OF USE AND THE LOCATION AND NAMES OF ALL OTHER WORKS OR STREAMS WHICH ARE CROSSED BY OR CONNECTED WITH THE SAID WORKS ARE FULLY AND CORRECTLY DESIGNATED THEREON.

Lowell D. Emery
LOWELL D. EMERY S.W.R.S. 536 RLS 1251

SUBSCRIBED AND SWORN TO BEFORE ME THIS 14th DAY OF Feb 1985
NOTARY PUBLIC IN AND FOR CHURCHILL COUNTY, NEVADA.

Delbert R. Luft
NOTARY PUBLIC

BASIS OF BEARING

N 01°09' E ON THE WEST LINE OF THE SE 1/4 SEC. 29, T. 11 N., R. 43 E. M.D.B.&M. AS PER GLO PLAT USED IN SURVEY PLAT FOR 30033 & 37119.

0 330 660 990 1320

SCALE 1" = 200 FT.

FILED
APR 16 1985
STATE ENGINEER'S OFFICE

MAP TO ACCOMPANY APPLICATION -PLACE OF USE OF A PORTION- TO CHANGE THE MANNER OF USE OF PERMIT NOS. 37119 & 30033 FROM IRRIGATION TO QUASI-MUNICIPAL

BY KARL W. BERG

FROM AN UNDERGROUND SOURCE

DRAWN BY. D.R. LUFT SCALE 1" = 200 FT. DATE FEB. 11, 1985	SURVEYED BY. LOWELL D. EMERY S.W.R.S. 536 P.O. BOX 84 FALLON, NEVADA 89406

63488 19810 19809 48868 48867