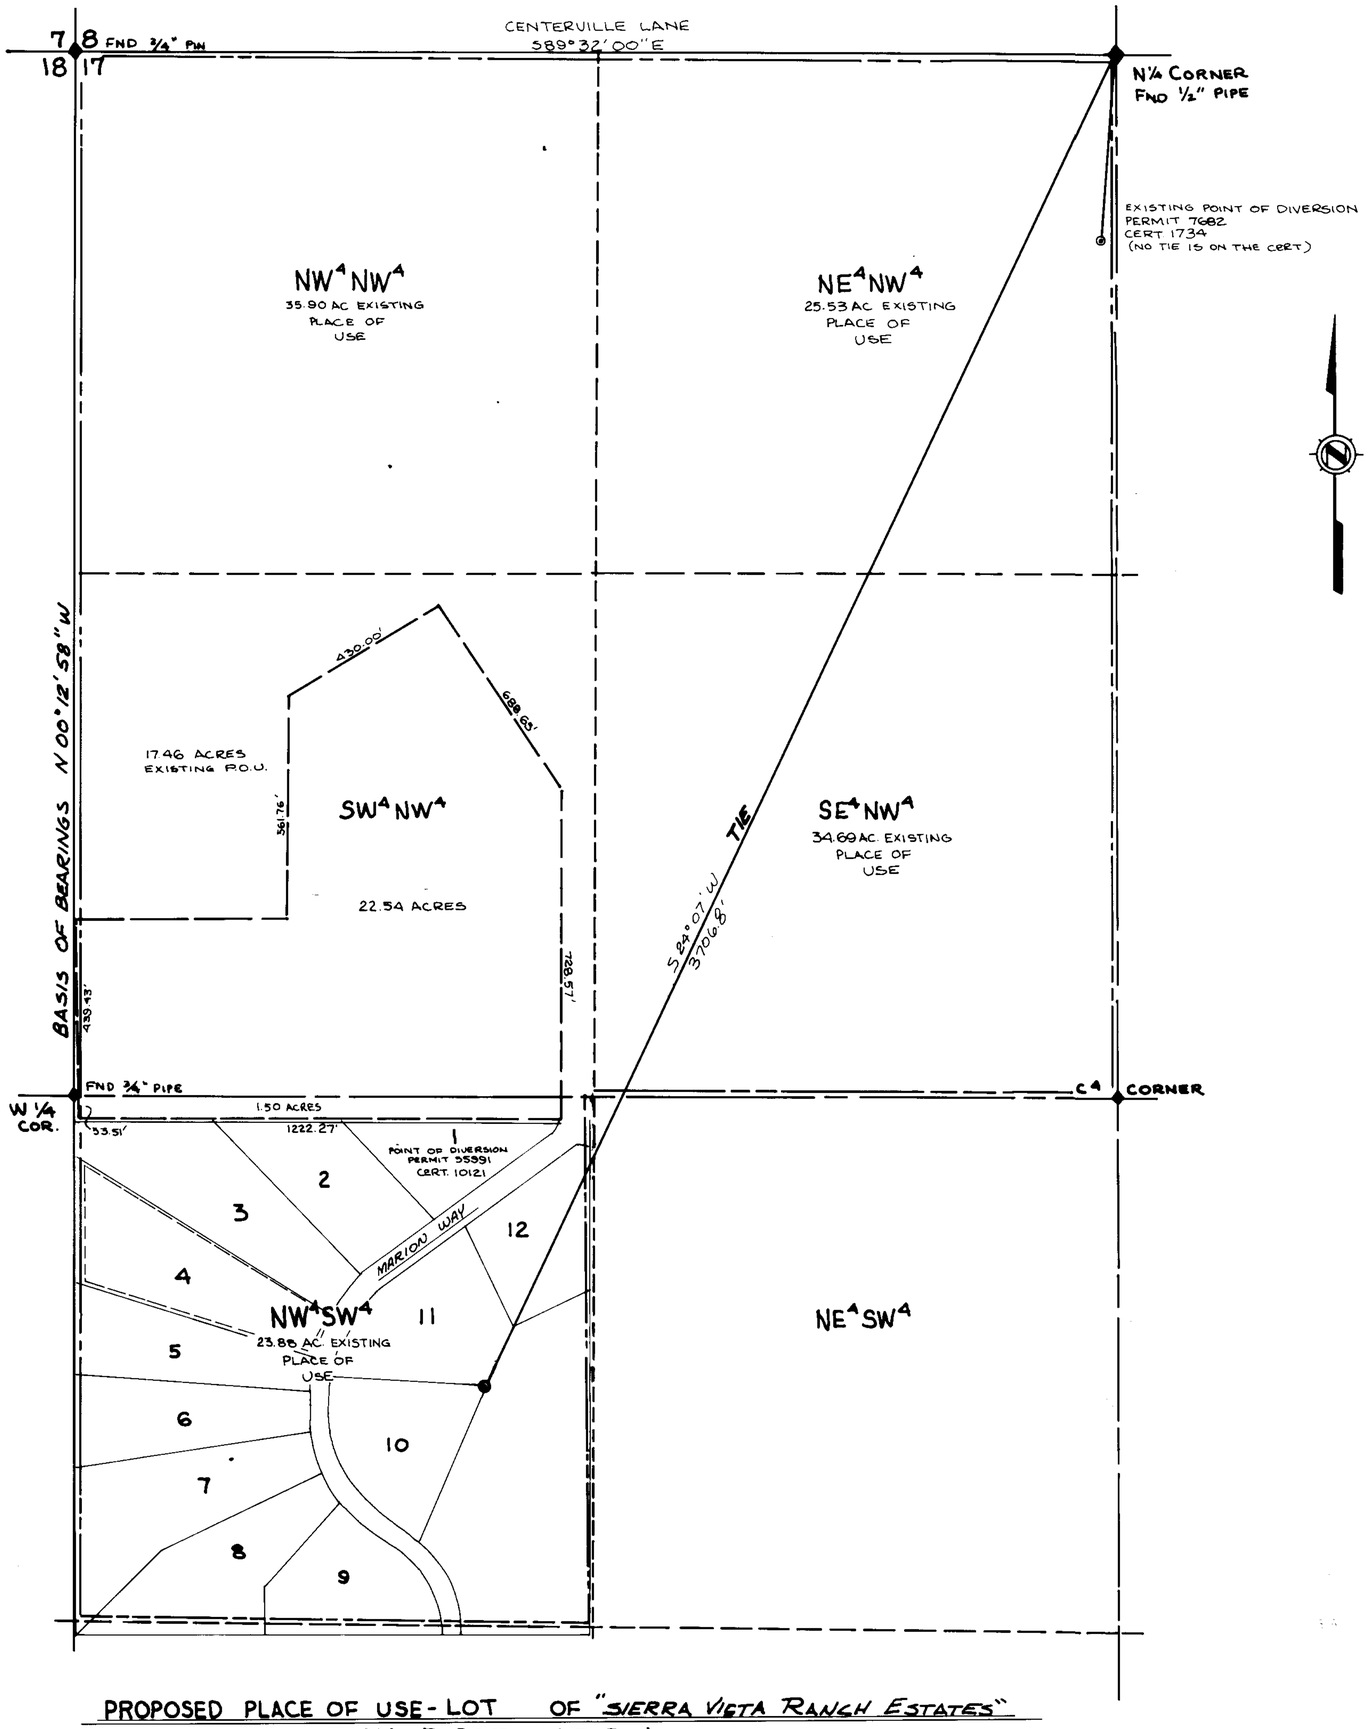

PROPOSED PLACE OF USE - LOT OF "SIERRA VISTA RANCH ESTATES"

T.12N., R.20E., M.D.B. & M.

STATE OF NEVADA)
COUNTY OF CARSON CITY) SS.

I, GEORGE M. THIEL, BEING FIRST DULY SWORN, DEPOSE AND SAY THAT THIS MAP, CONSISTING OF ONE (1) SHEET(S) HAS BEEN CORRECTLY DRAWN TO THE DESIGNATED SCALE FROM RECORDS FILED IN THE OFFICE OF THE STATE ENGINEER AND FROM FIELD NOTES MADE BY ME OR UNDER MY DIRECTION, BETWEEN THE 20th DAY OF APRIL, AND THE 21ST DAY OF APRIL, 1984; THAT IT TRULY AND CORRECTLY REPRESENTS THE PROPOSED LOCATION AND EXTENT OF THE WORKS USED TO DIVERT WATER FROM AN UNDERGROUND SOURCE, DOUGLAS COUNTY, BY , FOR IRRIGATION PURPOSES

THAT THE PROPOSED POINT OF DIVERSION, THE APPROXIMATE LOCATION AND SIZE OF THE DIVERTING CHANNEL, ALL RESERVOIRS AND BASINS, THE LOCATIONS AND NAMES OF ALL OTHER WORKS, AND THE BOUNDARY OF ALL LANDS, SHOWING BY 40 ACRE SUBDIVISION THE AREAS TO BE PLACED TO BENEFICIAL USE ARE FULLY AND CORRECTLY DESIGNATED THEREON.

George M. Thiel
SWRS. NO. 696

SUBSCRIBED AND SWORN TO BEFORE ME
THIS 26 DAY OF FEBRUARY, 1985
NOTARY PUBLIC IN AND FOR CARSON CITY
COUNTY, NEVADA.

Mary Beth Ellerbeck

BASIS OF BEARINGS

DOCUMENT # 06309 FILED IN THE OFFICE OF THE DOUGLAS COUNTY RECORDER SIERRA VISTA RANCH ESTATES

LEGEND	PERMIT	CERTIFICATE
— — — —	35391	10121
— - — - —	7862	1734
- - - - - - - -	PROPOSED PLACE OF USE	

200 100 0 200 400
1" = 200'

CONSULTING ENGINEERING SERVICES, INC.

1105 TERMINAL WAY, SUITE 304
RENO, NEVADA 89502
(702) 786-5873

P.O. BOX 1989
MINDEN, NEVADA 89423
(702) 265-3899

FILED
FEB 26 1985
STATE ENGINEER'S OFFICE

21 8879

MAP

TO ACCOMPANY AN APPLICATION TO CHANGE THE POINT OF DIVERSION

HERETOFORE APPROPRIATED UNDER APPLICATION 48017 FOR IRRIGATION AND DOMESTIC PURPOSES

BY: STEPHEN C. AND SUSAN M. BALKENBUSH

DOUGLAS COUNTY NEVADA

48879