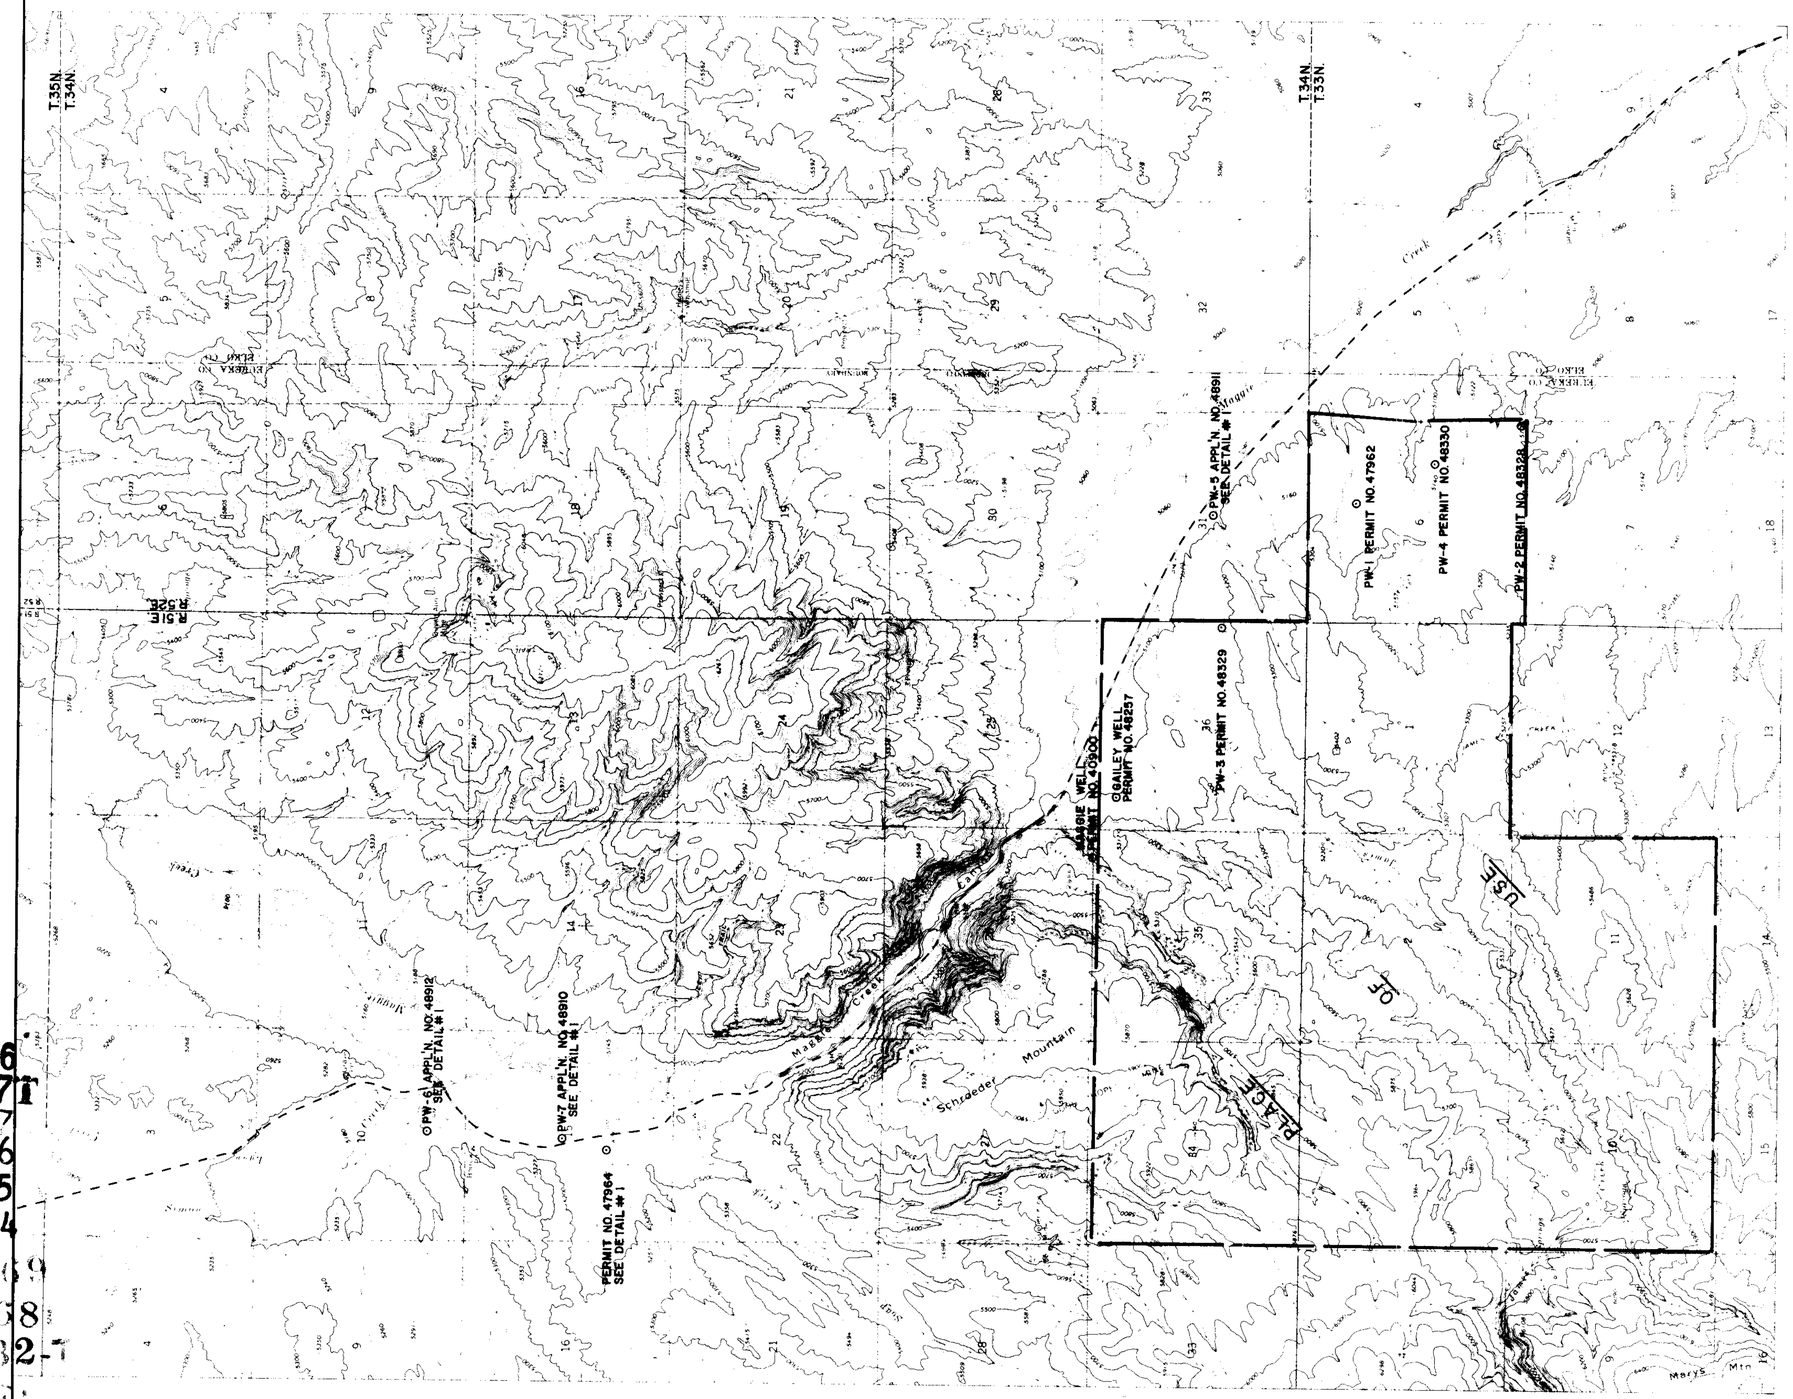

STATE OF NEVADA }
COUNTY OF ELKO } ss.

I, William A. Nisbet, being first duly sworn, depose and say that this map, consisting of two sheets, has been correctly drawn to the designated scale from field notes of a survey, made under my supervision and direction, on the 22nd day of February, 1985; that it truly and correctly represents the proposed location and extent of the works used to divert water from underground sources in EUREKA COUNTY by Carlin Gold Mining Company for mining, milling and domestic PURPOSES. That the proposed points of diversion, the approximate location and size of the diverting channel, the location and names of all other works which will cross or connect with the proposed works, and the boundary of all lands, showing by 40-acre subdivisions the areas proposed to be served, are fully and correctly designated thereon.

William A. Nisbet
STATE WATER RIGHT SURVEYOR NO. 448

4/22/85

Subscribed and sworn to before me this 22nd day of April, 1985.
Notary Public in and for Elko County, Nevada.

Leora Bernadot

LEORA BERNADOT
Notary Public State of Nevada
Elko County, Nevada
My appointment expires May 2, 1986

0 2000 3000 4000 5000 6000
SCALE: 1" = 2000'

MAP

TO ACCOMPANY APPLICATION TO CHANGE
PERMIT NO. 47964
FOR
MINING, MILLING & DOMESTIC PURPOSES
CARLIN GOLD MINING COMPANY
FROM AN UNDERGROUND SOURCE

CHILTON ENGINEERING
421 COURT STREET ELKO, NEVADA

W85004 1/2

FILED
APR 24 1985
STATE ENGINEER'S OFFICE

83766
82797T
79997
79996
79995
79994
60769
60768
60132-T
55619 55618 55617 55616 55096 T 5095T 55094T 55093T 53385 53384 48912 48911 48910