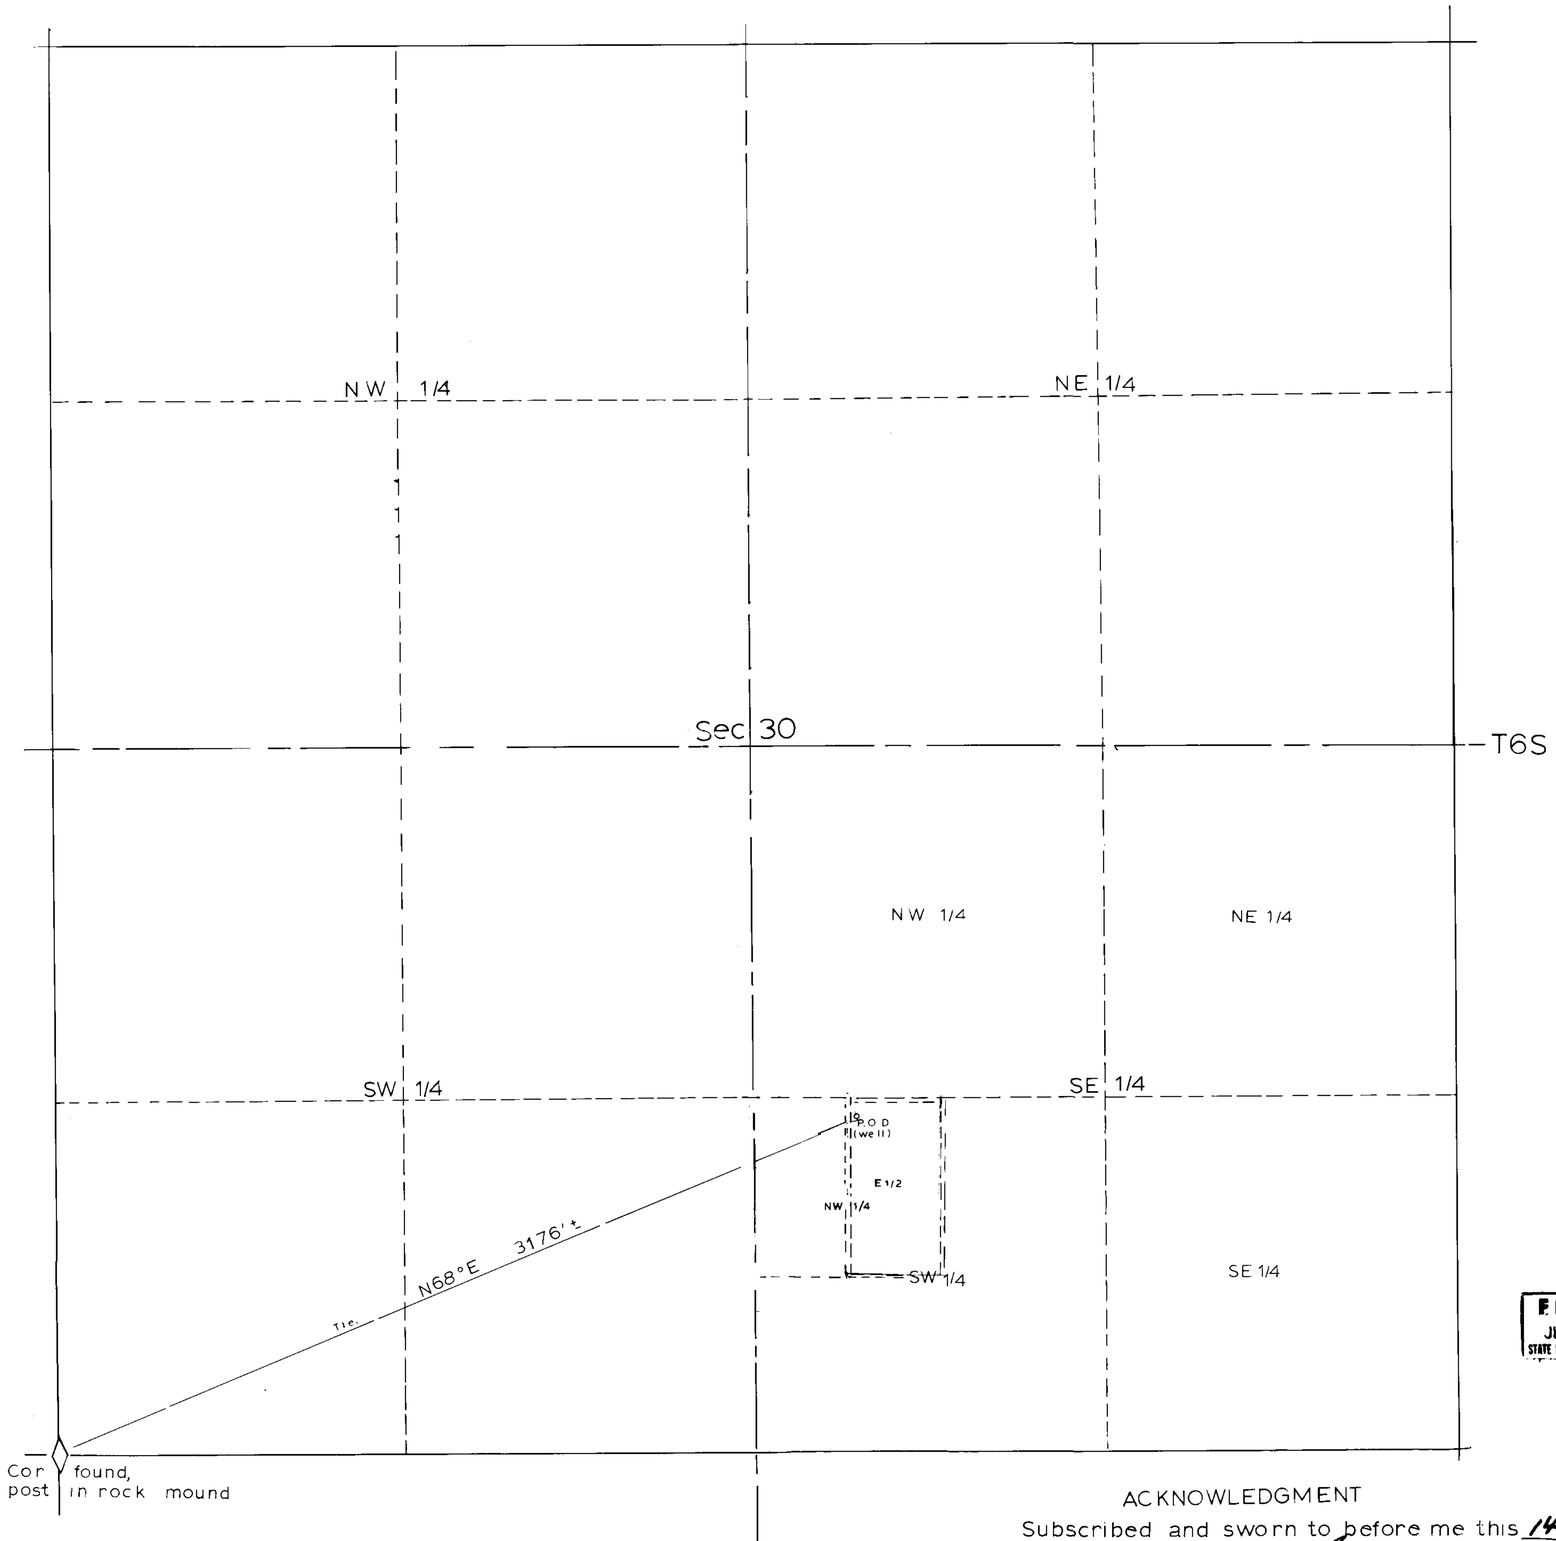

R61E
M.D.B.&M.

LINCOLN COUNTY, NEVADA

N

Basis of bearing
SOLAR OBSERVATION

SURVEYOR'S STATMENT

STATE of NEVADA }ss
COUNTY of LINCOLN

I, PHILIP C. HULSE, being first duly sworn, despose and say that this map, consisting of one sheet, has been correctly drawn to the designated scale from field of a survey made by me on March 2, 1985, that it truly and correctly represents the proposed location and extent of the works from an underground source in LINCOLN COUNTY, NEVADA, by ISAAC T SPENCER.

Place of use is shown by heavy dashed lines. - - - - - -

Philip C Hulse
State Water Right Surveyor

0 300' 600' 900' 1200'
1" = 300 Feet

48913

FILED
JUN 21 1985
STATE ENGINEER'S OFFICE

ACKNOWLEDGMENT

Subscribed and sworn to before me this 14 day of March, 1985.

Notary Public

'85 JUN 21 P2:22
STATE ENGINEER'S OFFICE

MAP TO ACCOMPANY
APPLICATION TO APPROPRIATE
WATER
FOR
IRRIGATION
BY
ISAAC T. SPENCER
FROM UNDERGROUND SOURCES

48913