Basis of Bearings:
Nevada State Plane Coordinate System
West Zone Grid -
Easterly line of Section 15
i.e. N 1°39'25" E

TOWNSHIP 20 & 21 NORTH, RANGE 20 EAST, M.D.B. & M.

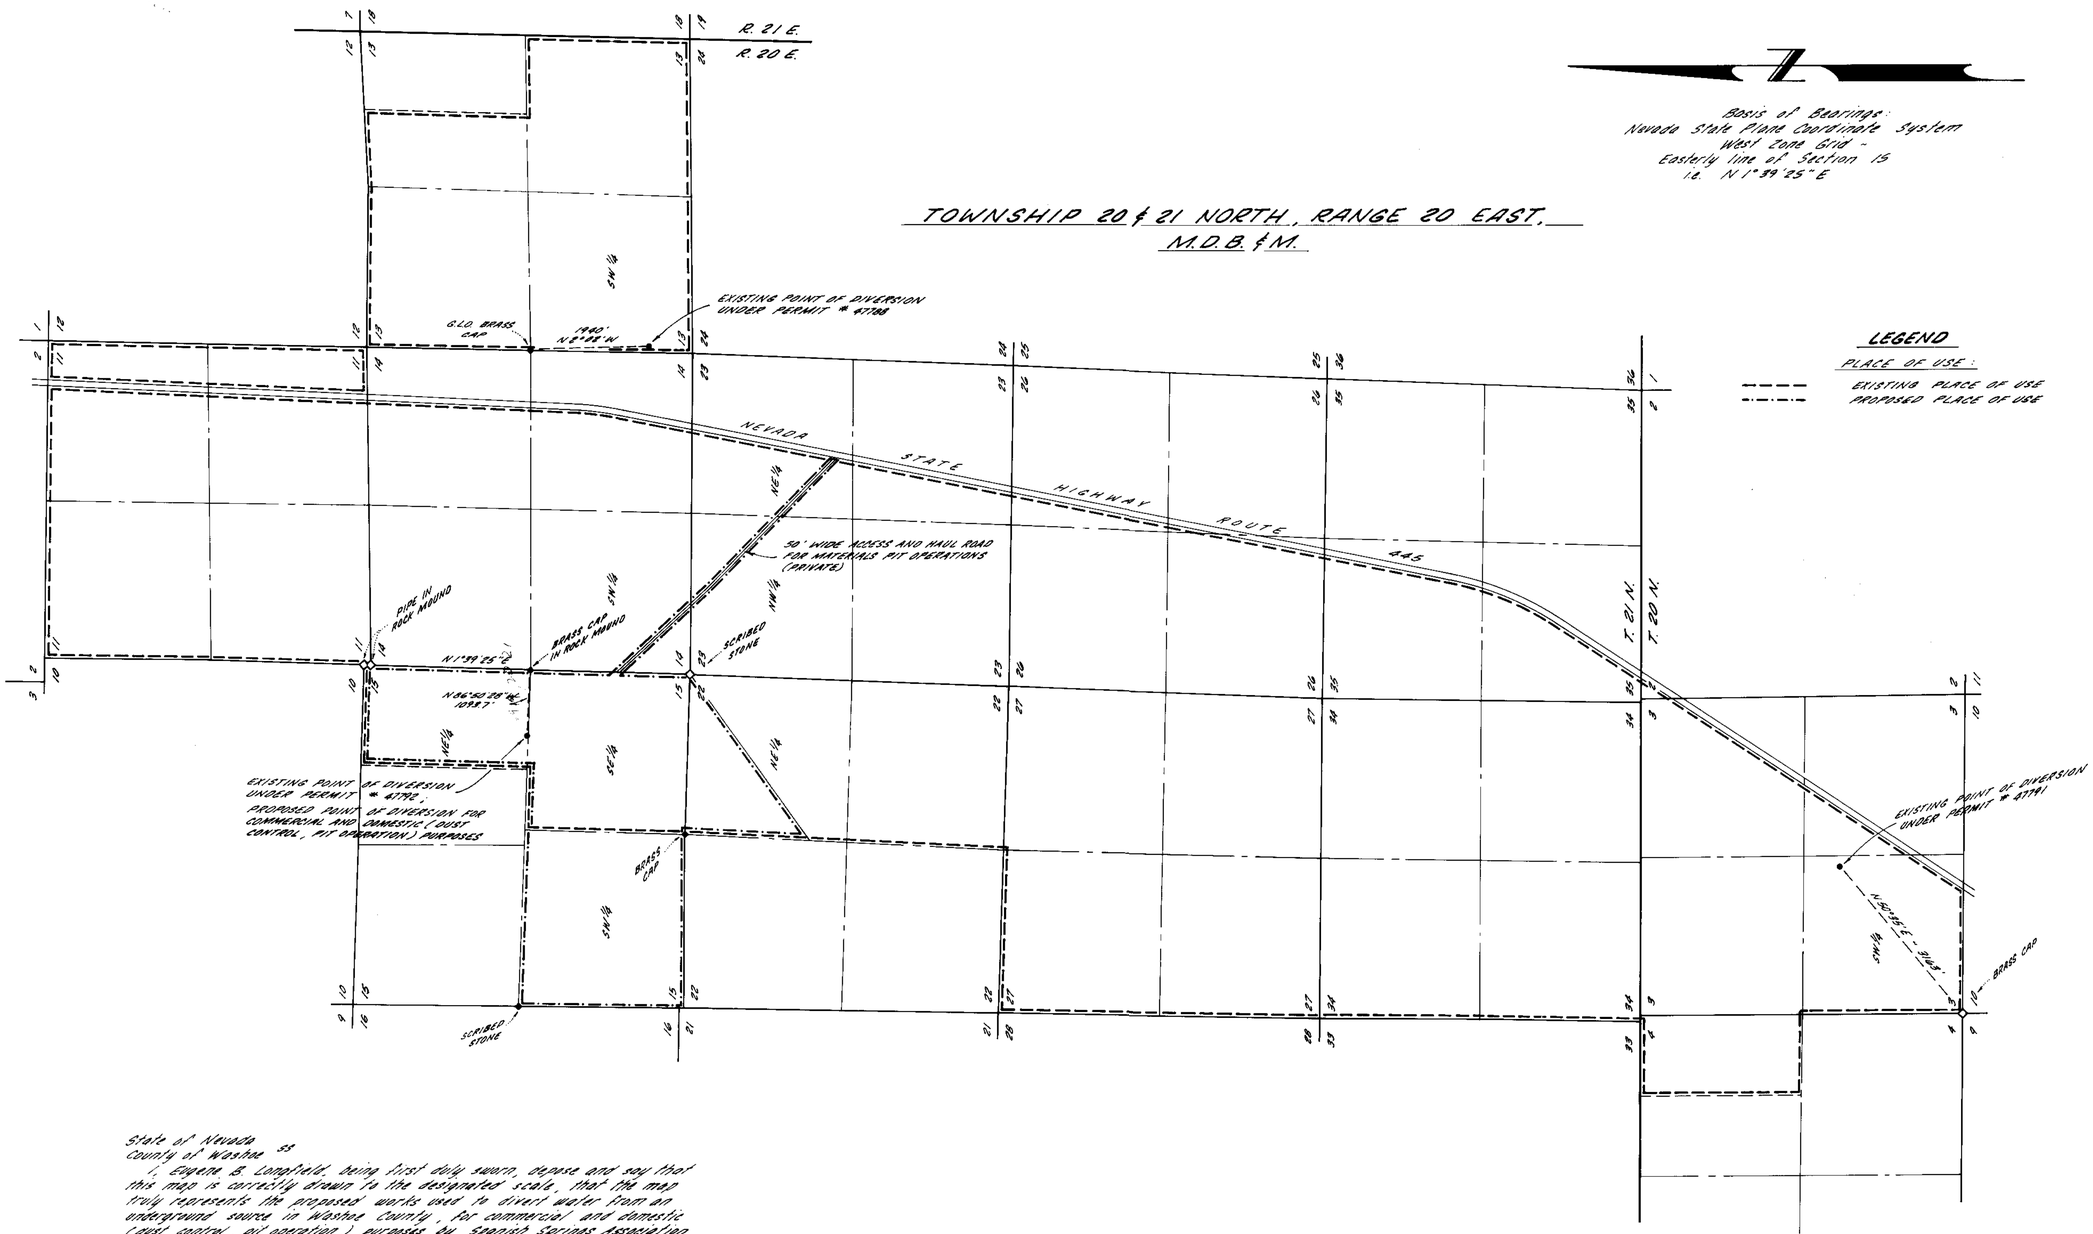

LEGEND

PLACE OF USE:

- - - - EXISTING PLACE OF USE
-·-·- PROPOSED PLACE OF USE

State of Nevada
County of Washoe ss

I, Eugene B. Langfield, being first duly sworn, depose and say that this map is correctly drawn to the designated scale, that the map truly represents the proposed works used to divert water from an underground source in Washoe County, for commercial and domestic (dust control, pit operation) purposes by Spanish Springs Association. That the points of diversion are fully and correctly designated on this map.

Eugene B. Langfield
Eugene B. Langfield
State Water Right Surveyor

48919 CERTIFICATE No. 11948 ISSUED 1/7/88
48920 CERTIFICATE No. 11949 ISSUED 1/7/88
48921 CERTIFICATE No. 12072 ISSUED 3/3/89

SCALE: 1" = 1320'

1000 500 0 1000 2000 3000 4000

Subscribed and sworn to before me this 15TH day of MARCH, 1985
Notary Public in and for Washoe County, Nevada

Mary Jo Kivi
Notary Public

MARY JO KIVI
Notary Public - State of Nevada
Appointment Recorded Washoe County
MY COMMISSION EXPIRES MAR. 27, 1987

FILED
MAR 15 1985
STATE ENGINEER'S OFFICE

48919-21

MAP TO ACCOMPANY APPLICATION TO CHANGE POINTS OF DIVERSION AND/OR MANNER AND PLACE OF USE OF WATERS UNDER PERMITS # 47788, 47791 AND 47792, FOR COMMERCIAL AND DOMESTIC (DUST CONTROL, PIT OPERATION) PURPOSES
by
SPANISH SPRINGS ASSOCIATION
from
AN UNDERGROUND SOURCE

Prepared By: Langfield Engineering
Reno, Nevada

61980 61979 61978 59287 59288T 48921 48920 48919