MAP TO ACCOMPANY APPLICATION TO APPROPRIATE WATER & STEAM FOR GEOTHERMAL PURPOSES & INDUSTRIAL USE.

STATE OF NEVADA
COUNTY OF CHURCHILL } SS

I. LOWELL D EMERY BEING FIRST DULY SWORN DEPOSE AND SAY THAT THIS MAP CONSISTING OF ONE SHEET NUMBERED FROM 1 TO 1 INCLUSIVE HAS BEEN CORRECTLY DRAWN THE DESIGNATED SCALE FROM FIELD NOTES OF A SURVEY MADE BY ME BETWEEN THE 28th DAY OF Feb AND THE 12th DAY OF March 1985 THAT IT TRULY AND CORRECTLY REPRESENTS THE LOCATION OF THE WORKS USED TO DIVERT WATER FROM AN UNDERGROUND SOURCE IN CHURCHILL COUNTY BY:

TRANS-PACIFIC GEOTHERMAL INC.
APPLICANT

FOR THE PURPOSE OF GEOTHERMAL USE THAT THE PROPOSED POINT OF DIVERSION PROPOSED WELL SITES ARE FULLY AND CORRECTLY DESIGNATED THEREON

Lowell D. Emery
LOWELL D. EMERY R.L.S. 1251 SWRS 536

SUBSCRIBED AND SWORN TO BEFORE ME THIS 6th DAY OF March 1985 : A NOTARY PUBLIC IN AND FOR CHURCHILL COUNTY, NEVADA

Delbert R Luff
NOTARY PUBLIC

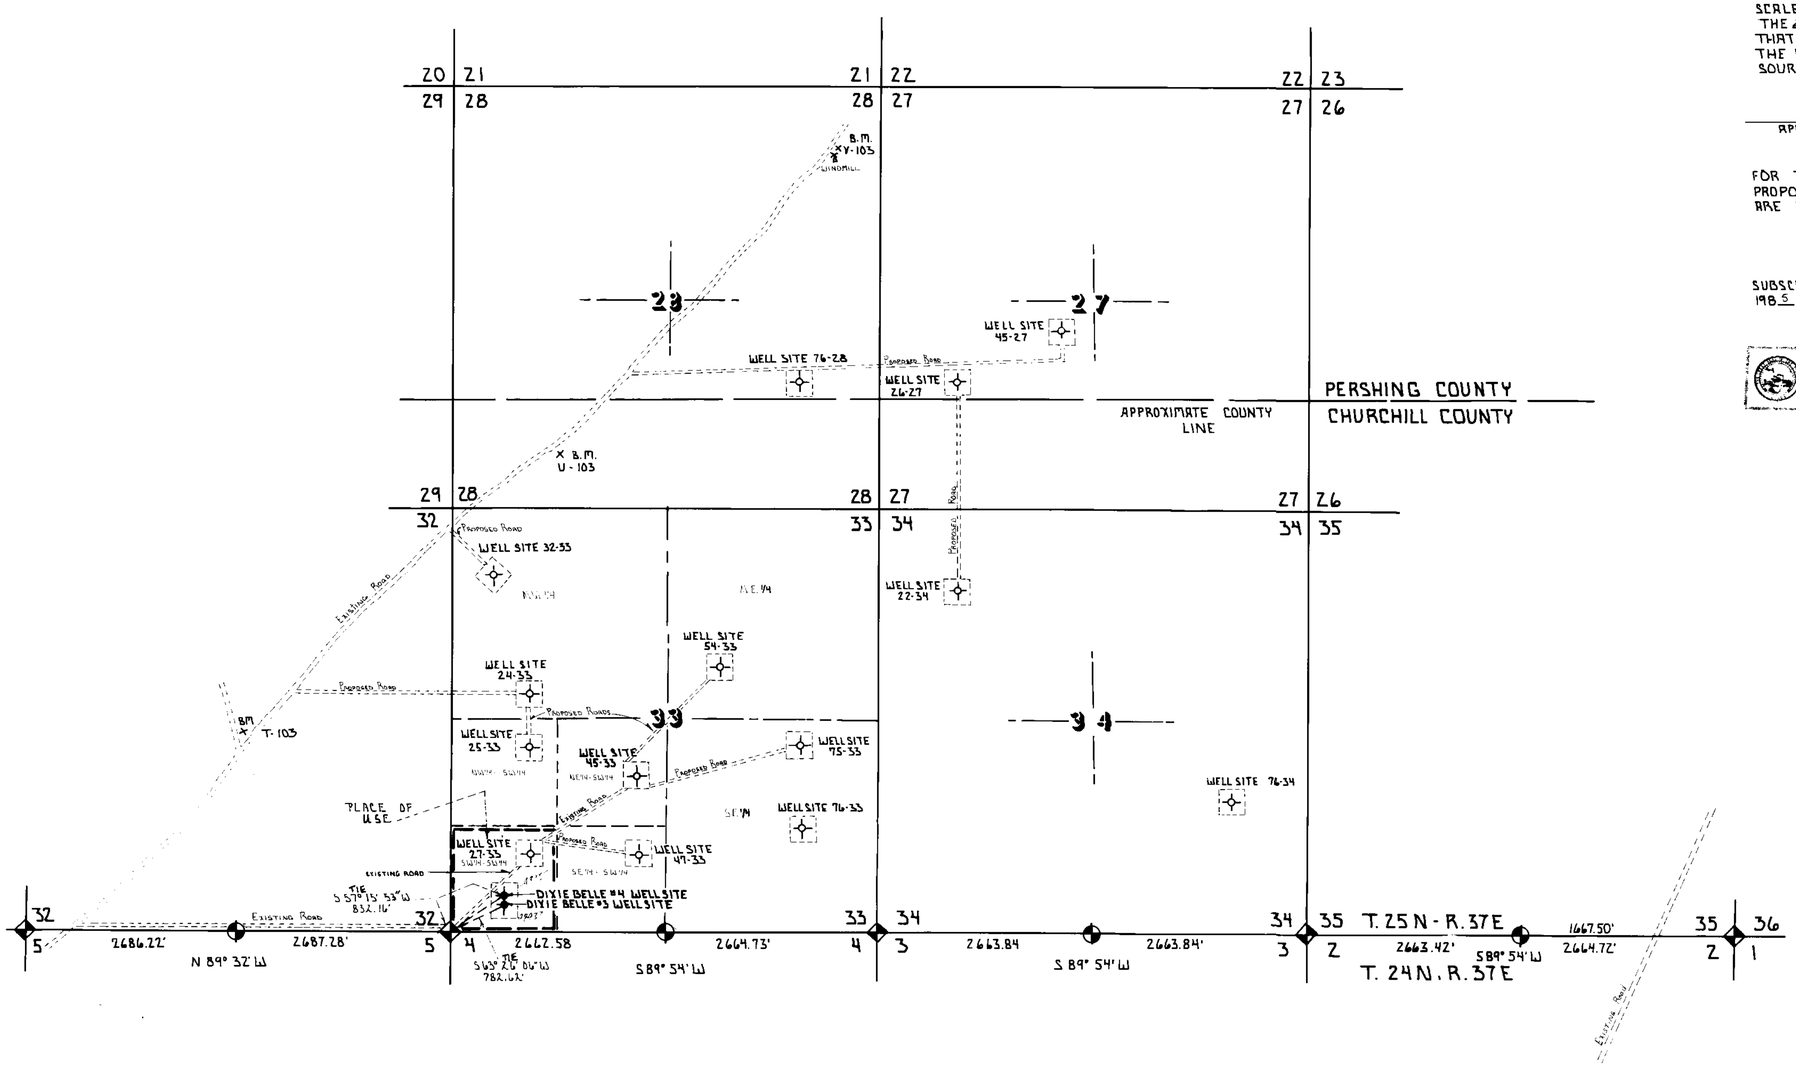

SEC 33 T25N R37E MDB&M

BASIS OF BEARING

S 89° 54' W ON THE SOUTH LINE OF SEC. 34. T25N R37E MDB&M AS PER B.L.M. RECORDS

LEGEND

- PROPOSED WELL SITE
- EXISTING WELL SITES
- FOUND B.L.M. PIPE & CAP 1/4 CORNERS
- FOUND B.L.M. PIPE & CAP SECTION CORNERS
- 350' x 350' PAD AROUND WELL SITE.

SCALE 1" = 1000 FT.

0 1000 2000 3000 4000 5000 6000

56604 13743 9-16-93

MAP TO ACCOMPANY APPLICATIONS TO APPROPRIATE WATER & STEAM FOR GEOTHERMAL PURPOSES & INDUSTRIAL USE

BY: TRANS-PACIFIC GEOTHERMAL INC.

FROM: AN UNDERGROUND SOURCE

FILED
MAR 22 1985
STATE ENGINEER'S OFFICE

DRAWN BY: T. D. LARKIN
DATE: MAR 4, 1985
SCALE: 1" = 1000 FT.

SURVEYED BY: LOWELL D. EMERY SWRS. 536
P.O. BOX 84
FALLON, NEVADA 89406

56604 48933 48932