MAP
TO ACCOMPANY APPLICATION TO APPROPRIATE WATER FOR MILLING, MINING, AND DOMESTIC PURPOSES.

STATE OF NEVADA }
COUNTY OF CHURCHILL } SS

I, LOWELL D. EMERY, BEING FIRST DULY SWORN DEPOSE AND SAY THAT THIS MAP CONSISTING OF ONE SHEET NUMBERED FROM 1 TO 1 INCLUSIVE HAS BEEN CORRECTLY DRAWN TO THE DESIGNATED SCALE FROM FIELD NOTES OF A SURVEY MADE BY ME BETWEEN THE 15TH DAY OF MAY AND THE 16TH DAY OF MAY 1985, THAT IT TRULY AND CORRECTLY REPRESENTS THE PROPOSED LOCATION AND EXTENT OF THE WORKS USED TO DIVERT WATER FROM AN UNDERGROUND & SURFACE SOURCE IN CHURCHILL COUNTY BY.

ADROIT MINING CO.
APPLICANT

FOR MILLING, MINING AND DOMESTIC PURPOSES: THAT THE PROPOSED POINT OF DIVERSION THE LOCATION OF THE MILL AND SIZE OF THE DIVERTING CHANNEL OR OTHER CONDUIT THE PLACE AND MANNER OF USE AND THE LOCATION AND NAMES OF ALL OTHER WORKS OR STREAMS WHICH ARE CROSSED BY OR CONNECTED WITH THE SAID WORKS ARE FULLY AND CORRECTLY DESIGNATED THEREON

Lowell D. Emery
LOWELL D. EMERY S.W.R.S. 536 R.L.S. 1251

SUBSCRIBED AND SWORN TO BEFORE ME
THIS 15TH DAY OF MAY 1985
NOTARY PUBLIC IN AND FOR CHURCHILL COUNTY, NEVADA.

Delbert R. Luft
NOTARY PUBLIC

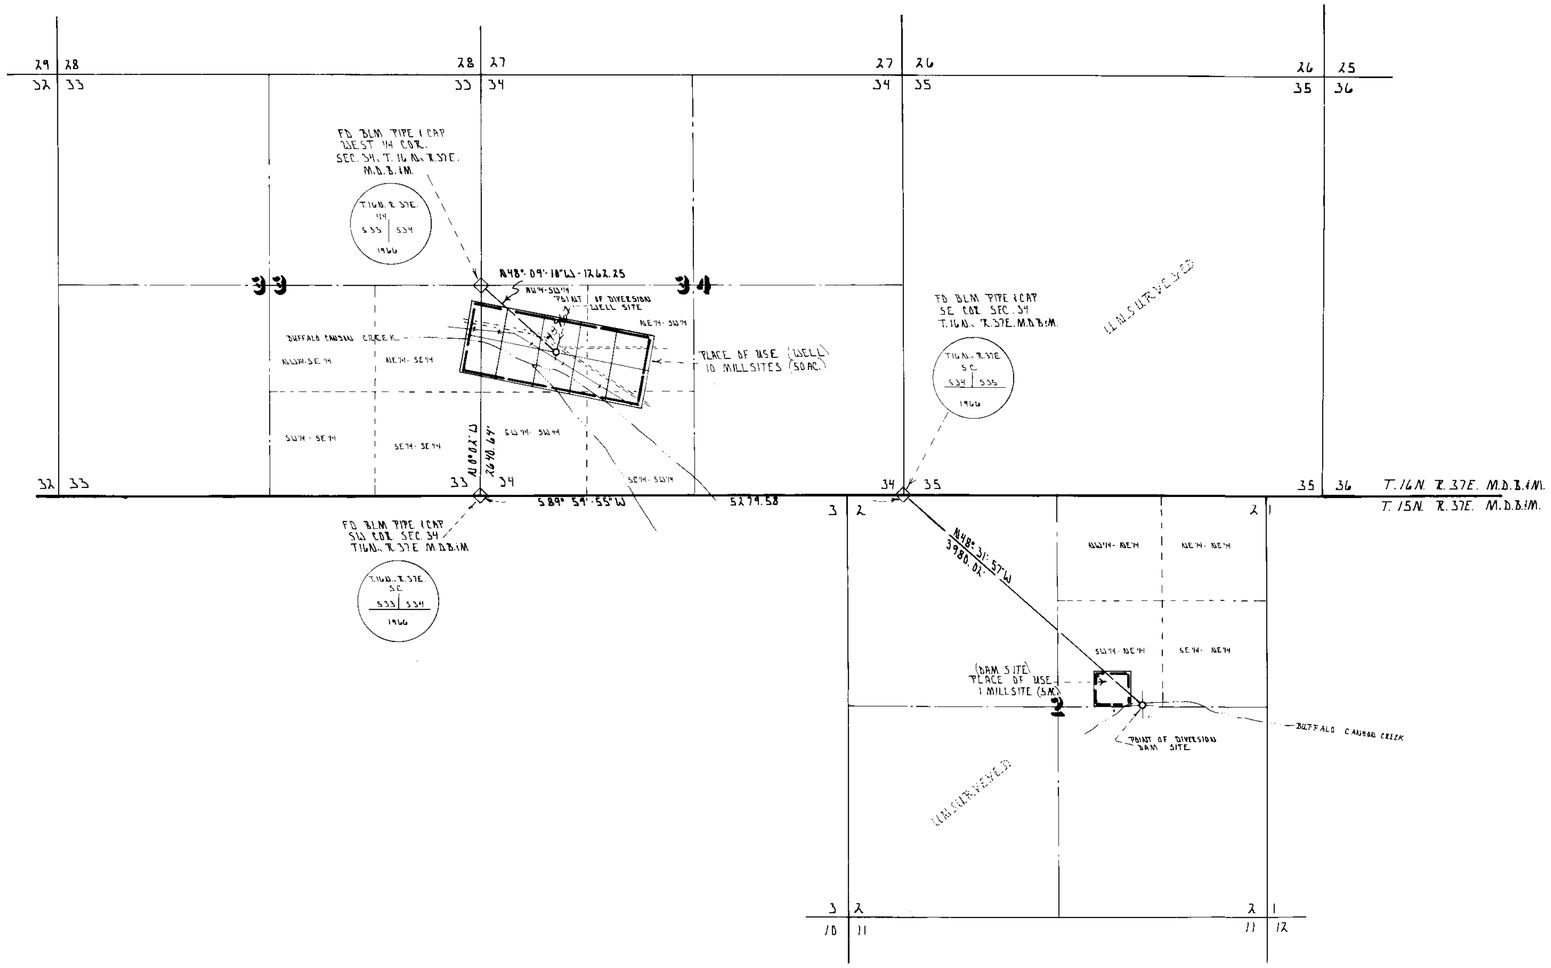

~BASIS OF BEARING~
N 0°-04'-W ON THE WEST LINE OF THE SW1/4 OF SEC. 34, T.16N., R.37E. M.D.B.&M. AS PER BLM PLAT DATED OCT. 2, 1968.

~SCALE 1":1000 FT.~

0 1000 2000 3000 4000 5000

48969-70

MAP TO ACCOMPANY APPLICATION TO APPROPRIATE WATER FOR MILLING, MINING, AND DOMESTIC PURPOSES.
BY ADROIT MINING CO.
FROM AN UNDER GROUND & SURFACE SOURCE

FILED
MAY 28 1985
STATE ENGINEER'S OFFICE

DRAWN BY. D.R. LUFT SCALE 1": 1000 FT DATE. MAY 17, 1985	SURVEYED BY. LOWELL D. EMERY S.W.R.S. 536 P.O. BOX 84 FALLON, NEVADA 89406

48970 48969