MONSEN ENG. 100 10-81 MC 2966

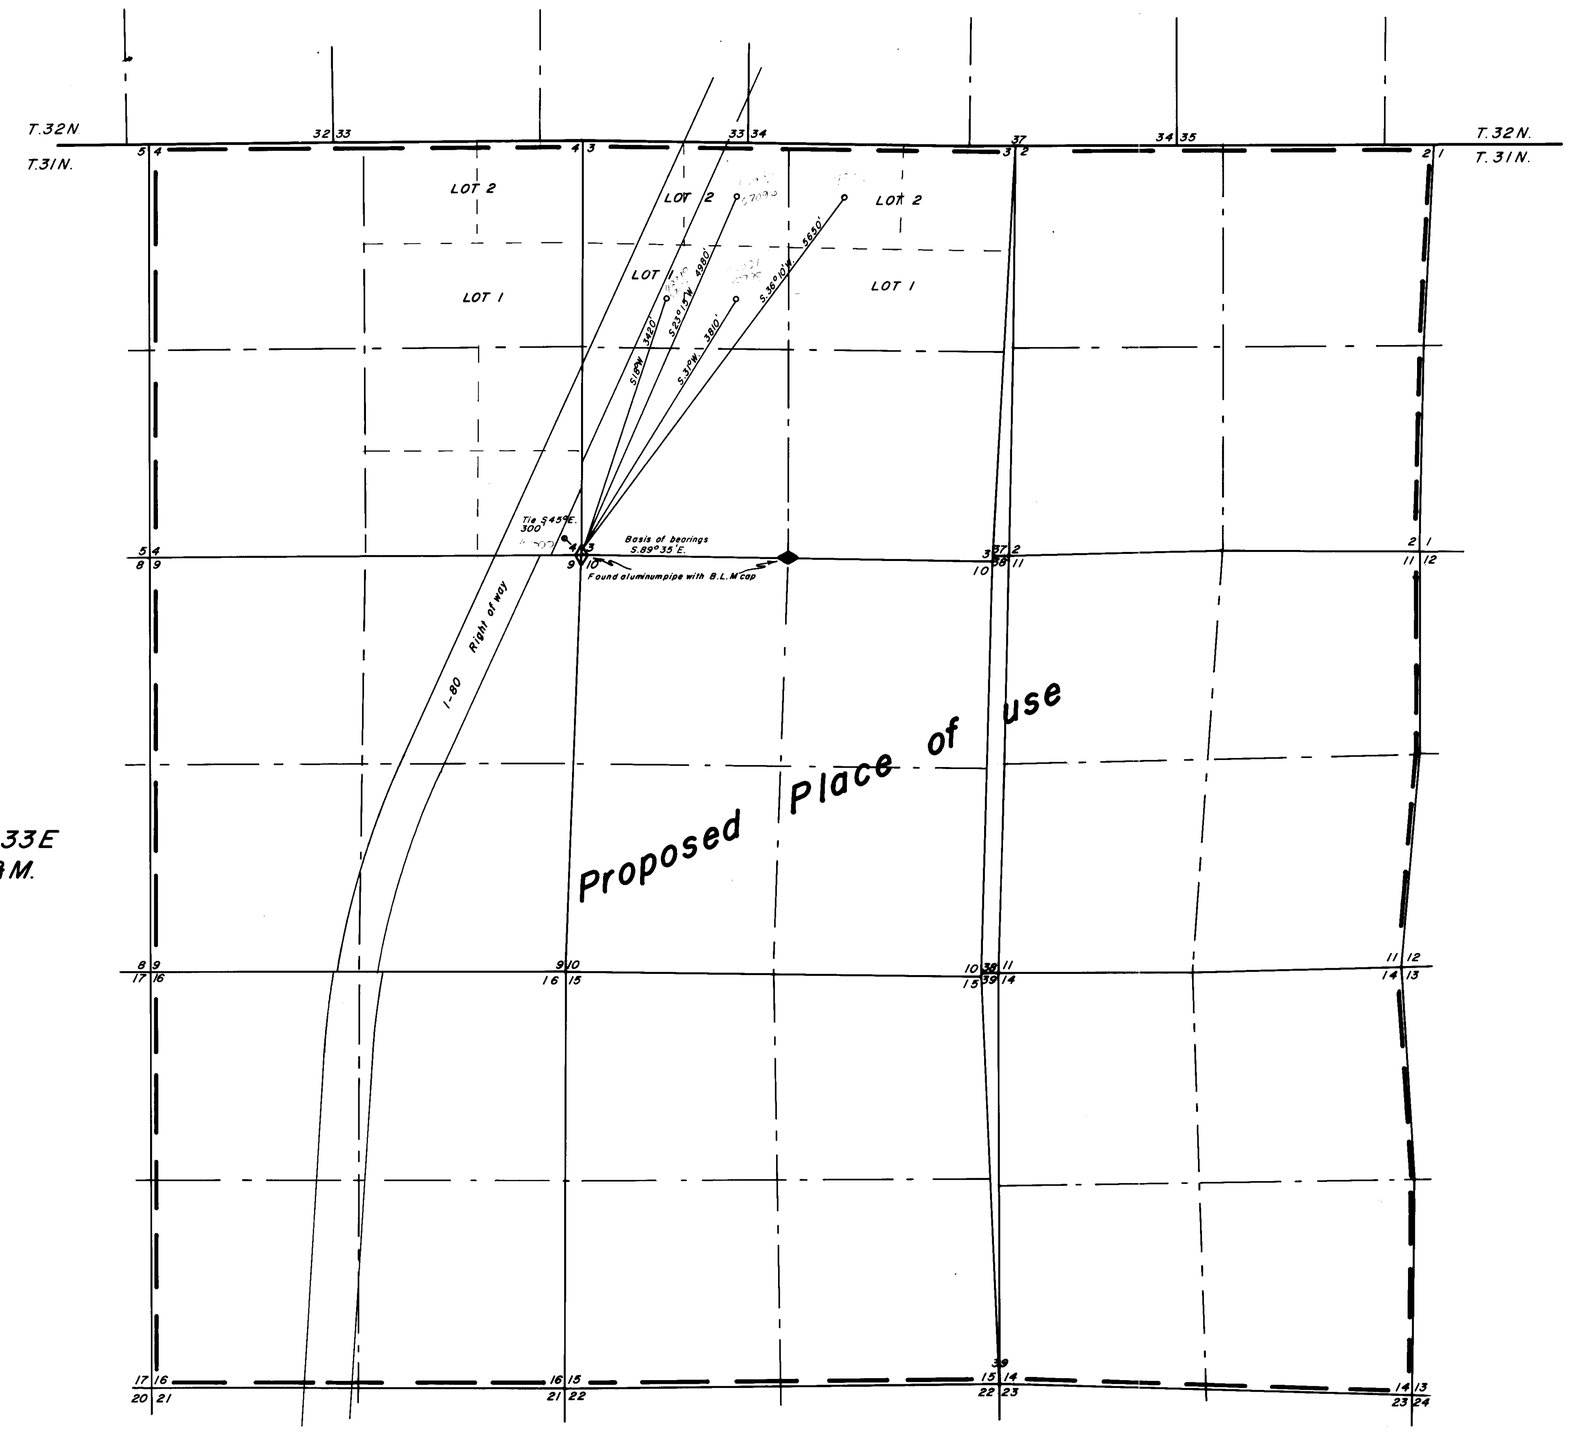


State of Nevada } S.S.
County of Humboldt }

I, Robert N. Caldwell, being first duly sworn, depose and say that this map, consisting of 1 sheets, has been correctly drawn from field notes of a survey made by me During March 1985, that it truly and correctly represents the location and extent of the works used to divert water from underground in Pershing County by Pegasus Gold Corporation for Mining, Milling & Domestic purposes, that the proposed point of diversion, the approximate location and size of the diverting channel, all reservoirs or basins, the locations and names of all other works which will cross or connect with the proposed works, and the boundary of all lands, showing by 40-acre subdivisions the areas proposed to be irrigated, are fully and correctly designated thereon.

Robert N. Caldwell
State Water Right Surveyor No. 468

Subscribed and sworn to before me this 8th day of April 19 85

Helen F. Hemmert
Notary Public

HELEN F. HEMMERT
Notary Public - Nevada
Humboldt County
My Appointment Expires Feb. 10, 1988

Scale 1" = 1000'

1000' 0 1000' 2000' 3000' 4000'

NOTES
○ Indicates the proposed point of diversion
The basis of bearings is from the B.L.M. dependent and independent resurvey of T.31N., R.33E.

48997 CERTIFICATE NO 13237 1-30-92
48998 CERTIFICATE NO 13238 ISSUED 1-30-92
48999 CERTIFICATE NO 13239 ISSUED 1-30-92

FILED
APR 19 1985
STATE ENGINEER'S OFFICE

Desert Mountain Surveying Company
146 West Second Street
Winnemucca, Nevada 89445

Map
To accompany application to appropriate water from underground in Pershing County, for Mining, Milling & Domestic purposes.
By Pegasus Gold Corporation

84125
82830T
82378T
76621
75773
75772
75771
73139T
TO
73133T
73131T
72786T
71393T
TO
71398T
71356T
69745T
69744T
69743T
69742T
69741T
69740T
69304T
68703T
64231T
64230T
61707
61711T 61695T 60327T 60326T 60325T 60324T 57098 57097 57096 50312 49000 48999 48998 48997 48996