T.4S., R.70E., M.D.B. & M.

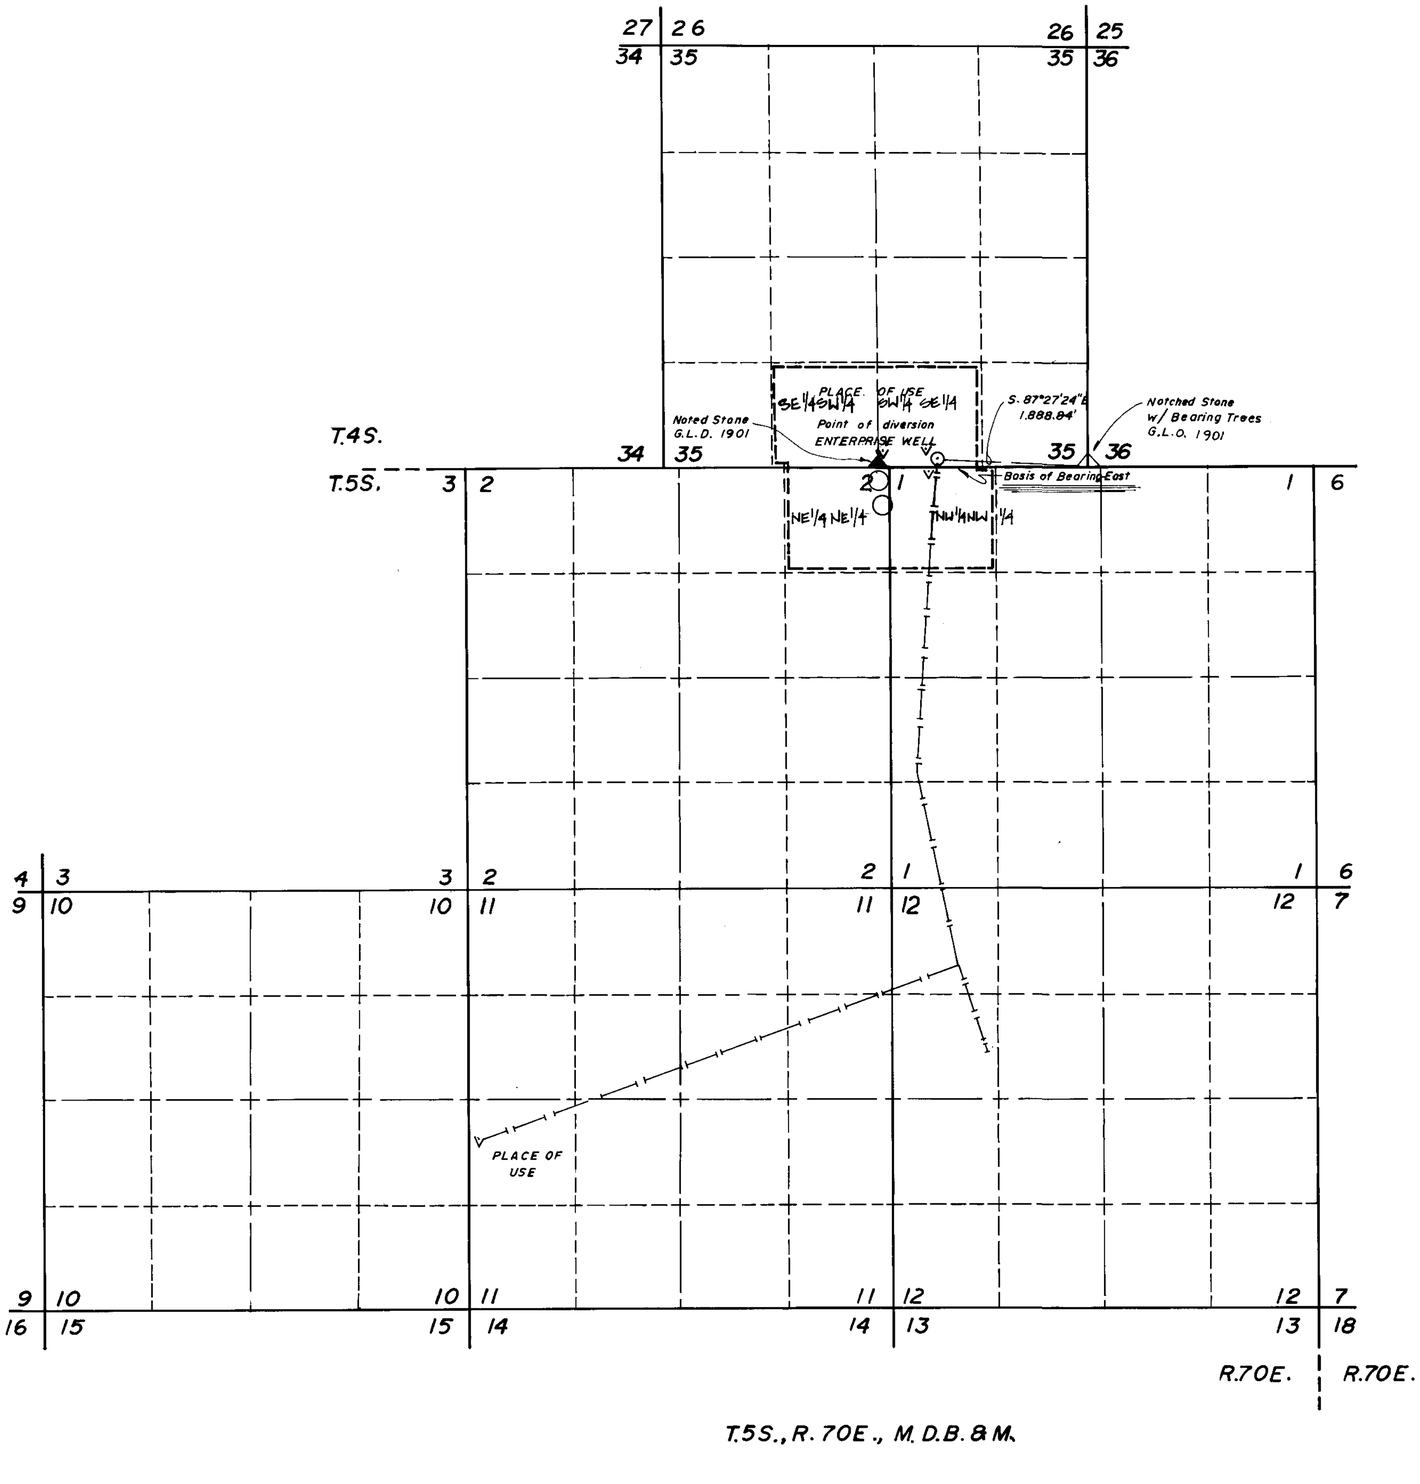

T.5S., R.70E., M.D.B. & M.

STATE OF UTAH
COUNTY OF IRON

I, PHYLIP JOHN LEGLIE, BEING FIRST DULY SWORN, DEPOSE AND SAY THAT THIS MAP, CONSISTING OF 1 SHEET HAS BEEN CORRECTLY DRAWN TO THE DESIGNATED SCALE FROM USGS 7 1/2' TOPOGRAPHICAL MAP TITLED PINE PARK NEVADA-UTAH ON THE 12th DAY OF NOVEMBER 1984, THAT IT TRULY AND CORRECTLY REPRESENTS THE LOCATION AND EXTENT OF WORKS USED TO DIVERT WATER FROM AN UNDERGROUND SOURCE FOR STOCKWATERING PURPOSES. THAT THE PROPOSED POINT OF DIVERSION, THE APPROXIMATE LOCATION AND SIZE OF THE DIVERTING CHANNEL OR OTHER CONDUIT, THE PLACE AND MANNER OF USE, AND THE LOCATION & NAMES OF ALL OTHER WORKS OR STREAMS WHICH ARE CROSSED BY OR CONNECTED WITH THE SAID WORKS, ARE FULLY AND CORRECTLY DESIGNATED HEREON.

Phylip John Leglie
STATE WATER RIGHTS SURVEYOR
#280

STATE OF UTAH
COUNTY OF IRON

SUBSCRIBED AND SWORN BEFORE ME, THIS 12th DAY OF NOVEMBER 1984, NOTARY PUBLIC IN AND FOR IRON COUNTY, UTAH

DANNA LEE McINTYRE
My Commission Expires 2-24-88

Danna Lee McIntyre

CERTIFICATE NO. 12443

ISSUED 04/04/90

0' 1,000 2,500 5,000
SCALE: 1" = 1,000'

(190220) ENTERPRISE WELL

BASIS OF BEARING:
The meridian of this survey is identical to the South line of the S.E.1/4 of Section 35, T.4S., R.70E., M.D.B. & M. East.

LEGEND:
- Well
- Trough
- Storage Tank
- Pipeline

FILED
JUL 5 1985
STATE ENGINEER'S OFFICE

MAP

TO ACCOMPANY APPLICATION TO APPROPRIATE WATER FROM AN UNDERGROUND SOURCE FOR STOCKWATERING

BY GARY E. FARNSWORTH, DWIGHT DANNELLY & WILLIAM MULL

49020