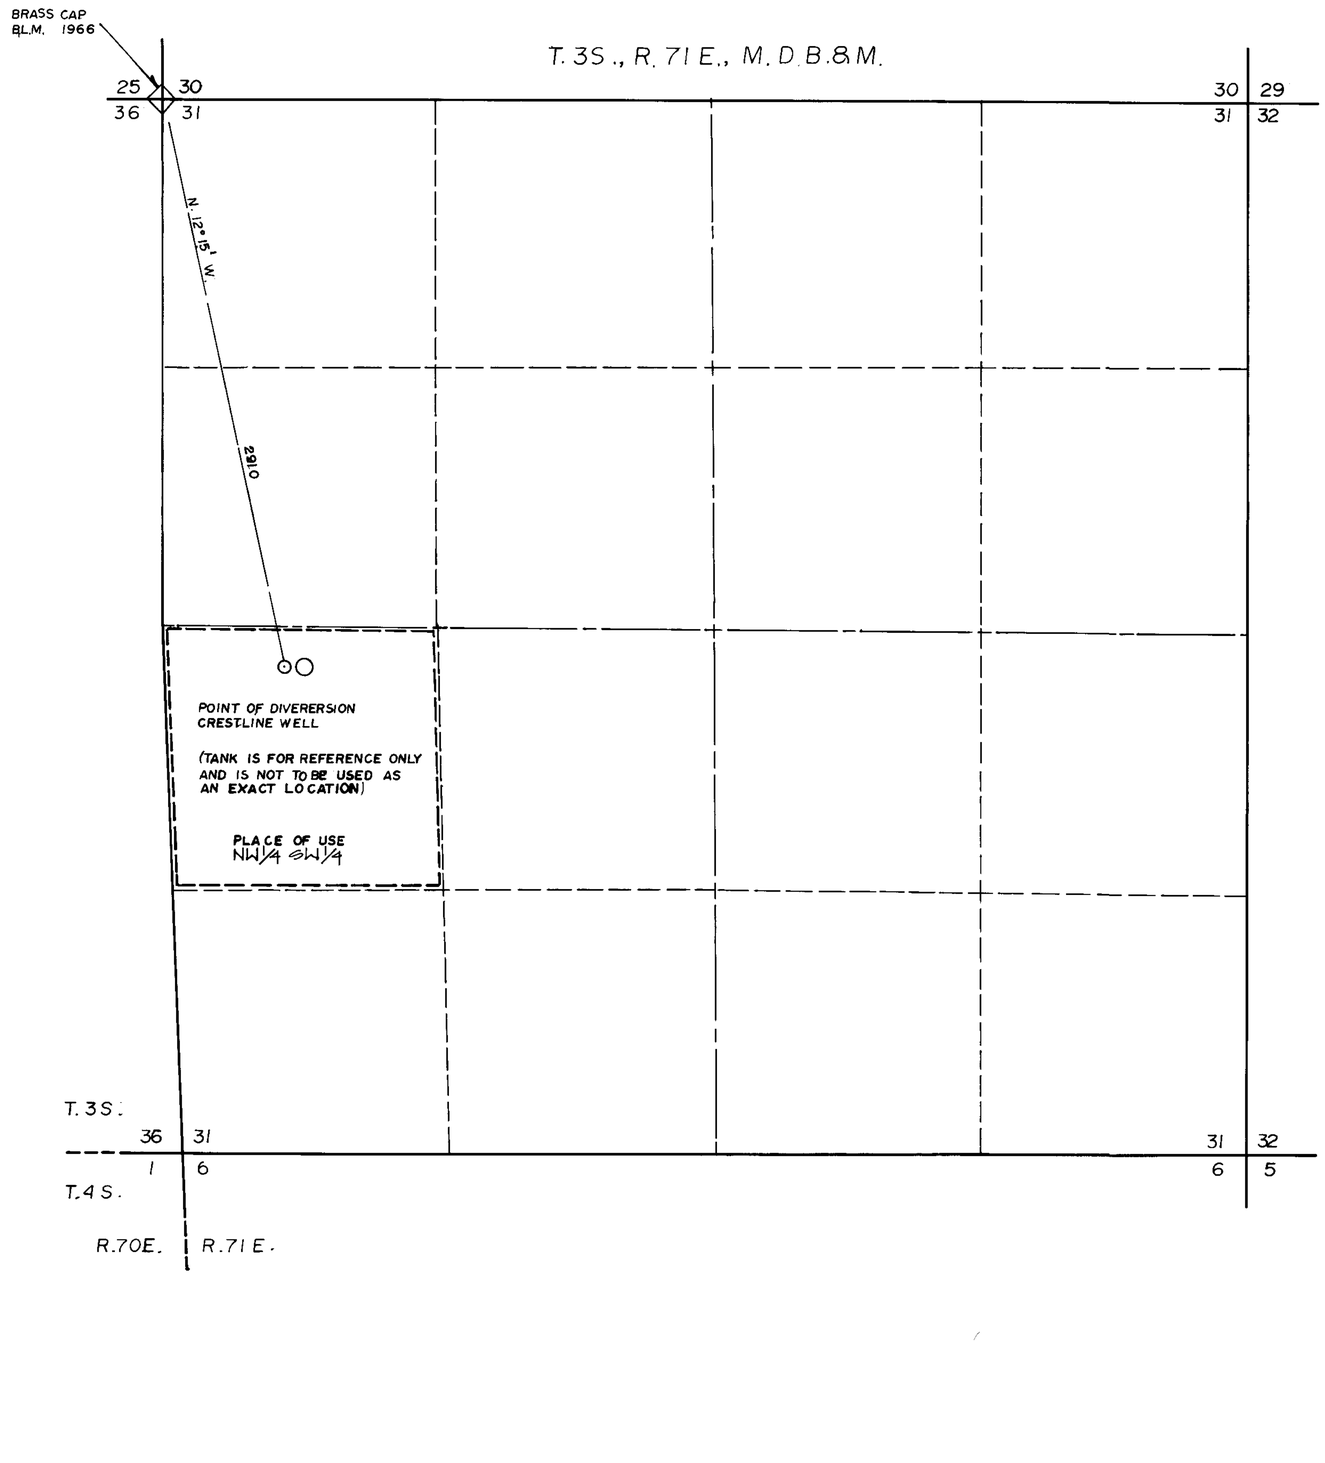

STATE OF UTAH
COUNTY OF IRON

I, PHILIP JOHN LESLIE, BEING FIRST DULY SWORN, DEPOSE AND SAY THAT THIS MAP, CONSISTING OF ONE SHEET, HAS BEEN CORRECTLY DRAWN TO THE DESIGNATED SCALE FROM USGS 7 1/2' TOPOGRAPHICAL MAP TITLE UVADA, NEVADA-UTAH, ON THE 12th DAY OF NOVEMBER 1984, THAT IT TRULY AND CORRECTLY REPRESENTS THE LOCATION AND EXTENT OF THE WORKS USED TO DIVERT WATER FROM AN UNDERGROUND SOURCE IN LINCOLN COUNTY FOR STOCK-WATERING PURPOSES THAT THE PROPOSE POINT OF DIVERSION, THE APPROXIMATE LOCATION AND SIZE OF DIVERSION CHANNEL OR OTHER CONDUIT THE PLACE AND MANNER OF USE, AND THE LOCATION AND NAMES OF ALL OTHER WORKS OF STREAMS WHICH ARE CROSSED BY, OR CONNECTED WITH THE SAID WORKS, ARE FULLY AND CORRECTLY DESIGNATED THEREON, BASED ON THE ABOVE DATA REFERENCE.

Philip John Leslie
STATE WATER RIGHTS SURVEYOR
No. 580

STATE OF UTAH
COUNTY OF IRON

SUBSCRIBED AND SWORN TO ME, THIS 12th DAY OF NOVEMBER 1984 NOTARY PUBLIC IN AND FOR IRON COUNTY, UTAH. Danna Lee McIntyre

DANNA LEE McINTYRE
NOTARY PUBLIC
STATE OF UTAH
My Commission Expires 2-24-88

CERTIFICATE NO.
12448

ISSUED

0' 400' 1000' 2000'
SCALE: 1"=400'

49021 CRESTLINE WELL

BASIS OF BEARING:
U.S.G.S. 7.5 QUADGRID OF UVADA, NEVADA – UTAH. DATED: 1972

LEGEND:
⊙ . . . . . WELL
○ . . . . . TANK

FILED
APR 30 1985

MAP

TO ACCOMPANY APPLICATION TO APPROPRITE WATER FROM AN UNDERGROUND SOURCE FOR STOCK WATERING, BY GARY FARNSWORTH, DWIGHT DANIELLY & WILLIAM MULL

49021