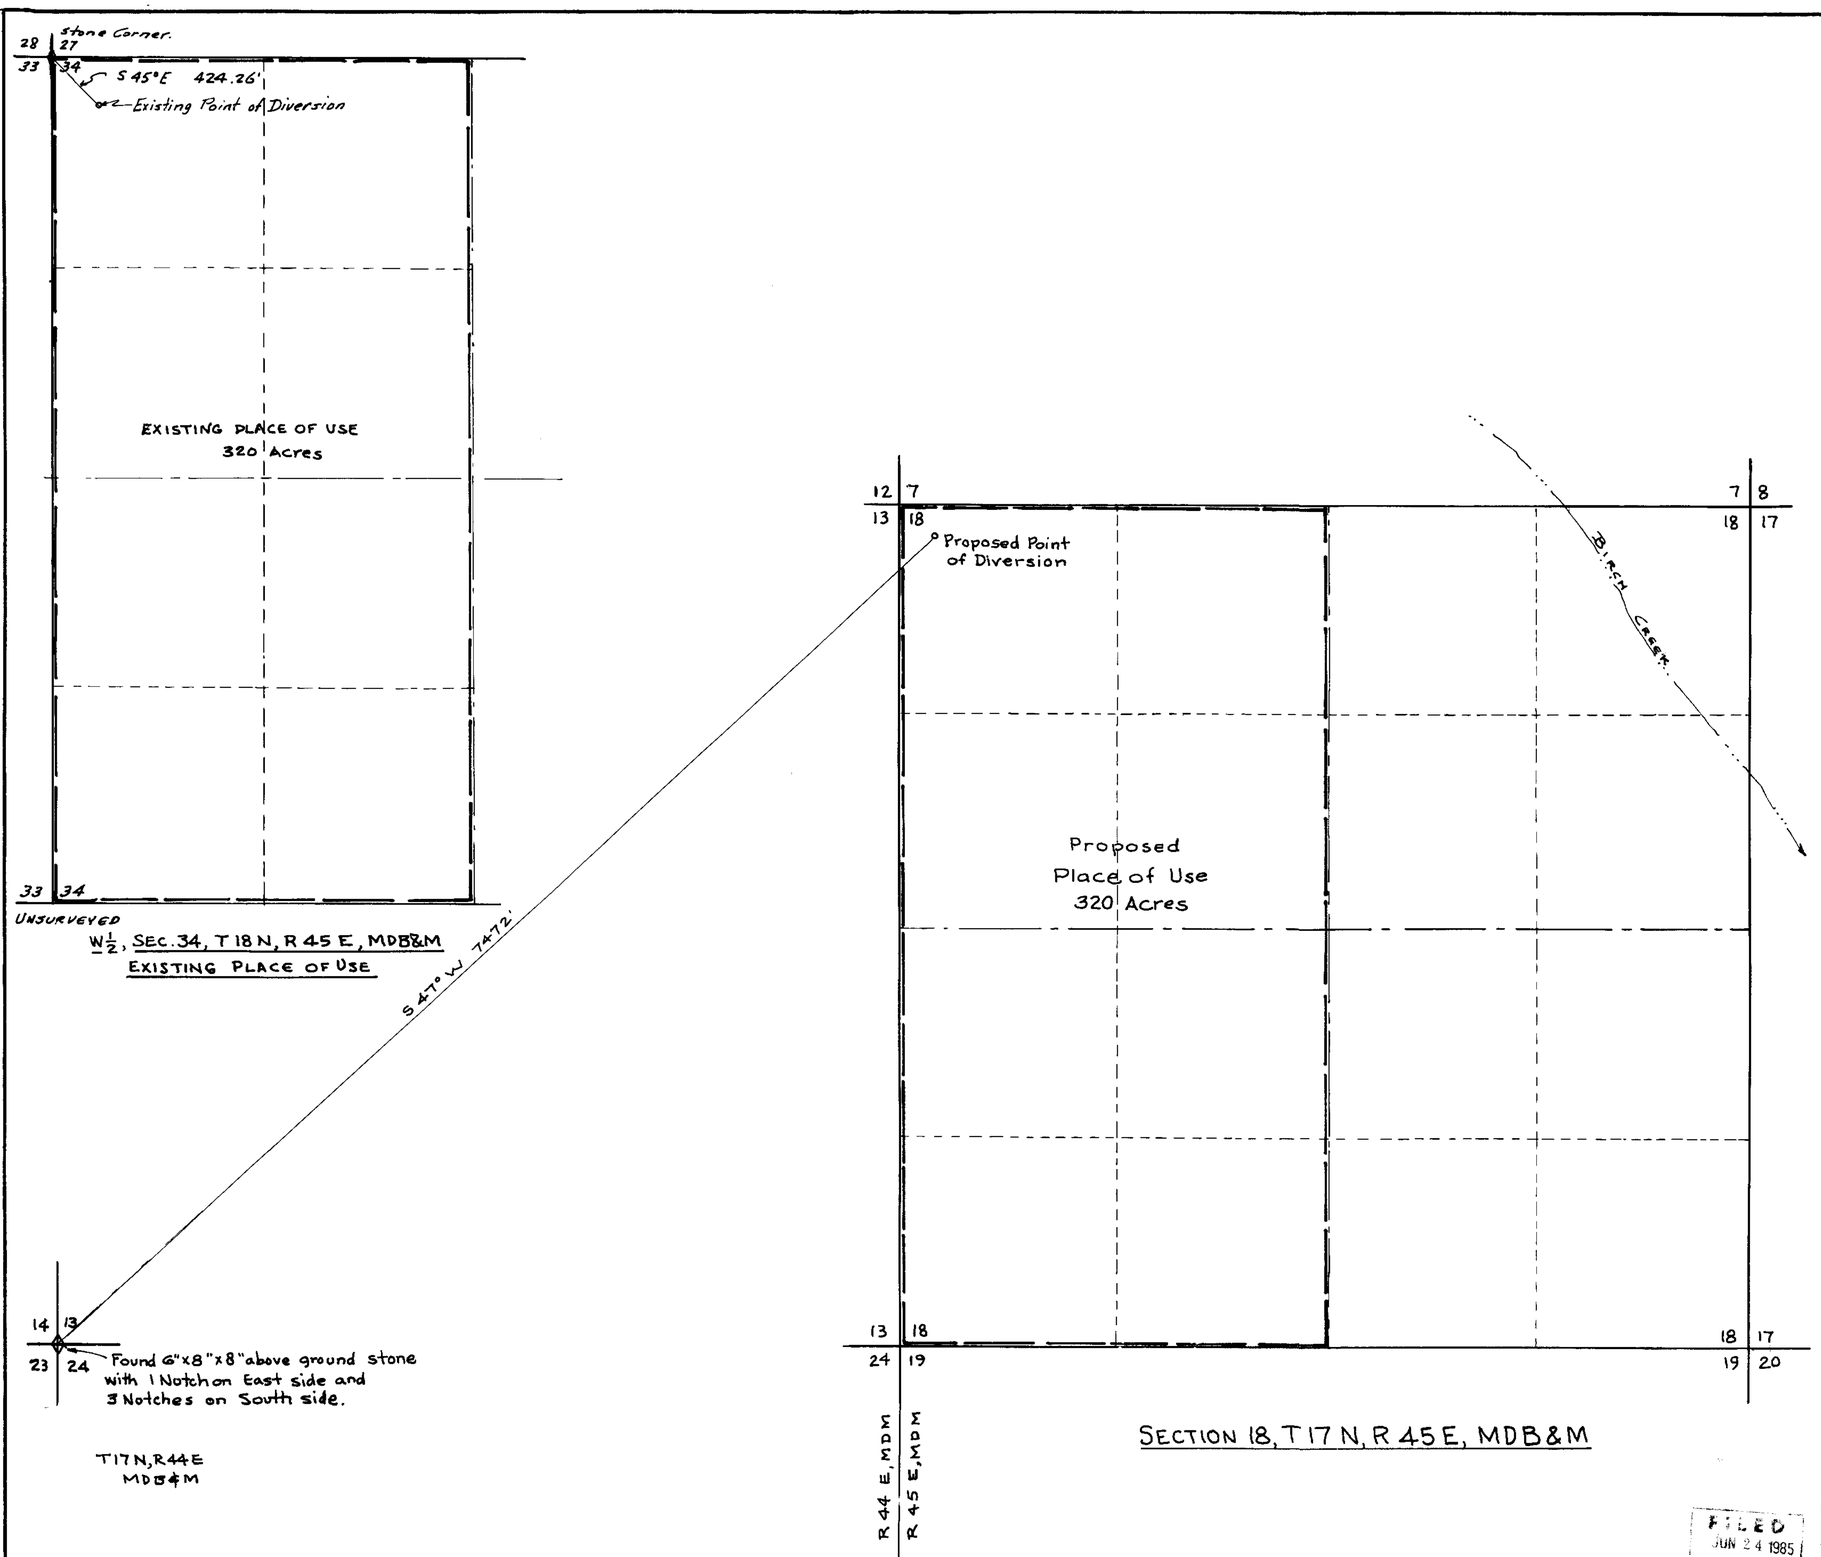

STATE OF NEVADA
CITY OF CARSON CITY

I, A. J. Vandenberg, being first duly sworn, depose and say that this map consisting of 1 Sheet, has been correctly drawn to the designated scale from field notes of a survey made by me on the 19 th day of June, 1985; that it truly and correctly represents the proposed extent and location of the works used to divert water from an UNDERGROUND SOURCE in LANDER COUNTY, NEVADA, by OSCAR N. REESE for Irrigation and Domestic purposes; that all other works or streams that are crossed by or connected with said works, and the boundary, area and kind of culture, are correctly shown and designated hereon

A. J. Vandenberg
A. J. VANDENBERG, S.W.R.S. No. 700

Subscribed and sworn to before me this 24th day of June, 1985,

Berta W. Lane
NOTARY PUBLIC in and for Carson City, Nevada

BERTA W. LANE
NOTARY PUBLIC
CARSON

SCALE: 1" = 500'
Basis of Bearings:
Magnetic Compass, Var. 17° E

0 500 1000 1500 2000
SCALE IN FEET

FILED
JUN 24 1985
STATE ENGINEER'S OFFICE

'85 JUN 24 P3:45
STATE ...

MAP TO ACCOMPANY APPLICATION TO CHANGE POINT OF DIVERSION AND PLACE OF USE OF WATER APPROPRIATED UNDER APPLICATION 46753 FOR IRRIGATION & DOMESTIC PURPOSES FROM AN UNDERGROUND SOURCE IN LANDER COUNTY, NEVADA
BY: OSCAR N. REESE

49032

49032