STATE OF NEVADA }
COUNTY OF WASHOE } S.S.

I, MANUEL G. GOMEZ BEING FIRST DULY SWORN, DEPOSE AND SAY THAT THIS MAP CONSISTING OF TWO SHEETS HAS BEEN CORRECTLY DRAWN TO THE DESIGNATED SCALE FROM VARIOUS OFFICIAL FILED MAPS AND RECORDS; THAT IT TRULY AND CORRECTLY REPRESENTS THE PROPOSED LOCATION AND EXTENT OF THE WORKS USED TO DIVERT WATER FROM AN UNDERGROUND SOURCE IN THE SPANISH SPRINGS VALLEY, WASHOE COUNTY, NEVADA; THAT THE PROPOSED POINT OF DIVERSION AND THE BOUNDARY OF ALL LANDS WHEREIN THE WATERS ARE TO BE USED, ARE FULLY AND CORRECTLY DESIGNATED HEREIN, FOR MARILYN M. TUCKER, ETAL.

MANUEL G. GOMEZ
STATE WATER RIGHT SURVEYOR NO. 604

SUBSCRIBED AND SWORN TO ME THIS 20th DAY OF May 1985, Ross E. de Lipkau NOTARY PUBLIC IN AND FOR THE COUNTY OF WASHOE, STATE OF NEVADA Ross E. de Lipkau

NOTES:

1. WATER TO BE TRANSFERED AS FOLLOWS:
   - 15.52 ACRE FEET FROM PARCEL A APN 84-270-01.
   - 39.60 ACRE FEET FROM PARCEL A APN 84-270-02
   - 30.88 ACRE FEET FROM PARCEL A APN 84-270-03
   - 39.32 ACRE FEET FROM PARCEL A APN 84-270-06
   - 27.10 ACRE FEET FROM PARCEL A APN 84-270-09
   - 28.04 ACRE FEET FROM PARCEL A APN 84-270-14
   - 22.72 ACRE FEET FROM PARCEL A APN 84-270-15
   - 9.04 ACRE FEET FROM PARCEL A APN 84-270-16
   - 27.78 ACRE FEET FROM PARCEL H APN 84-270-25
   - TOTAL TRANSFER TO EQUAL 240.0 ACRE FEET
2. PARCELS A, B & H ARE DELINEATED FOR THE PURPOSES OF WATER RIGHTS TRANSFER ONLY AND ARE NOT LEGAL PARCELS ELIGIBLE FOR CONVEYANCE.
3. TRANSFER IS BASED ON ALLOCATION OF 4.0 ACRE FEET PER ACRE IN ACCORDANCE WITH CERTIFICATES 9540 AND 10365.
4. ACREAGE AND DISTANCE REFERS TO CULTIVATED LANDS ONLY.

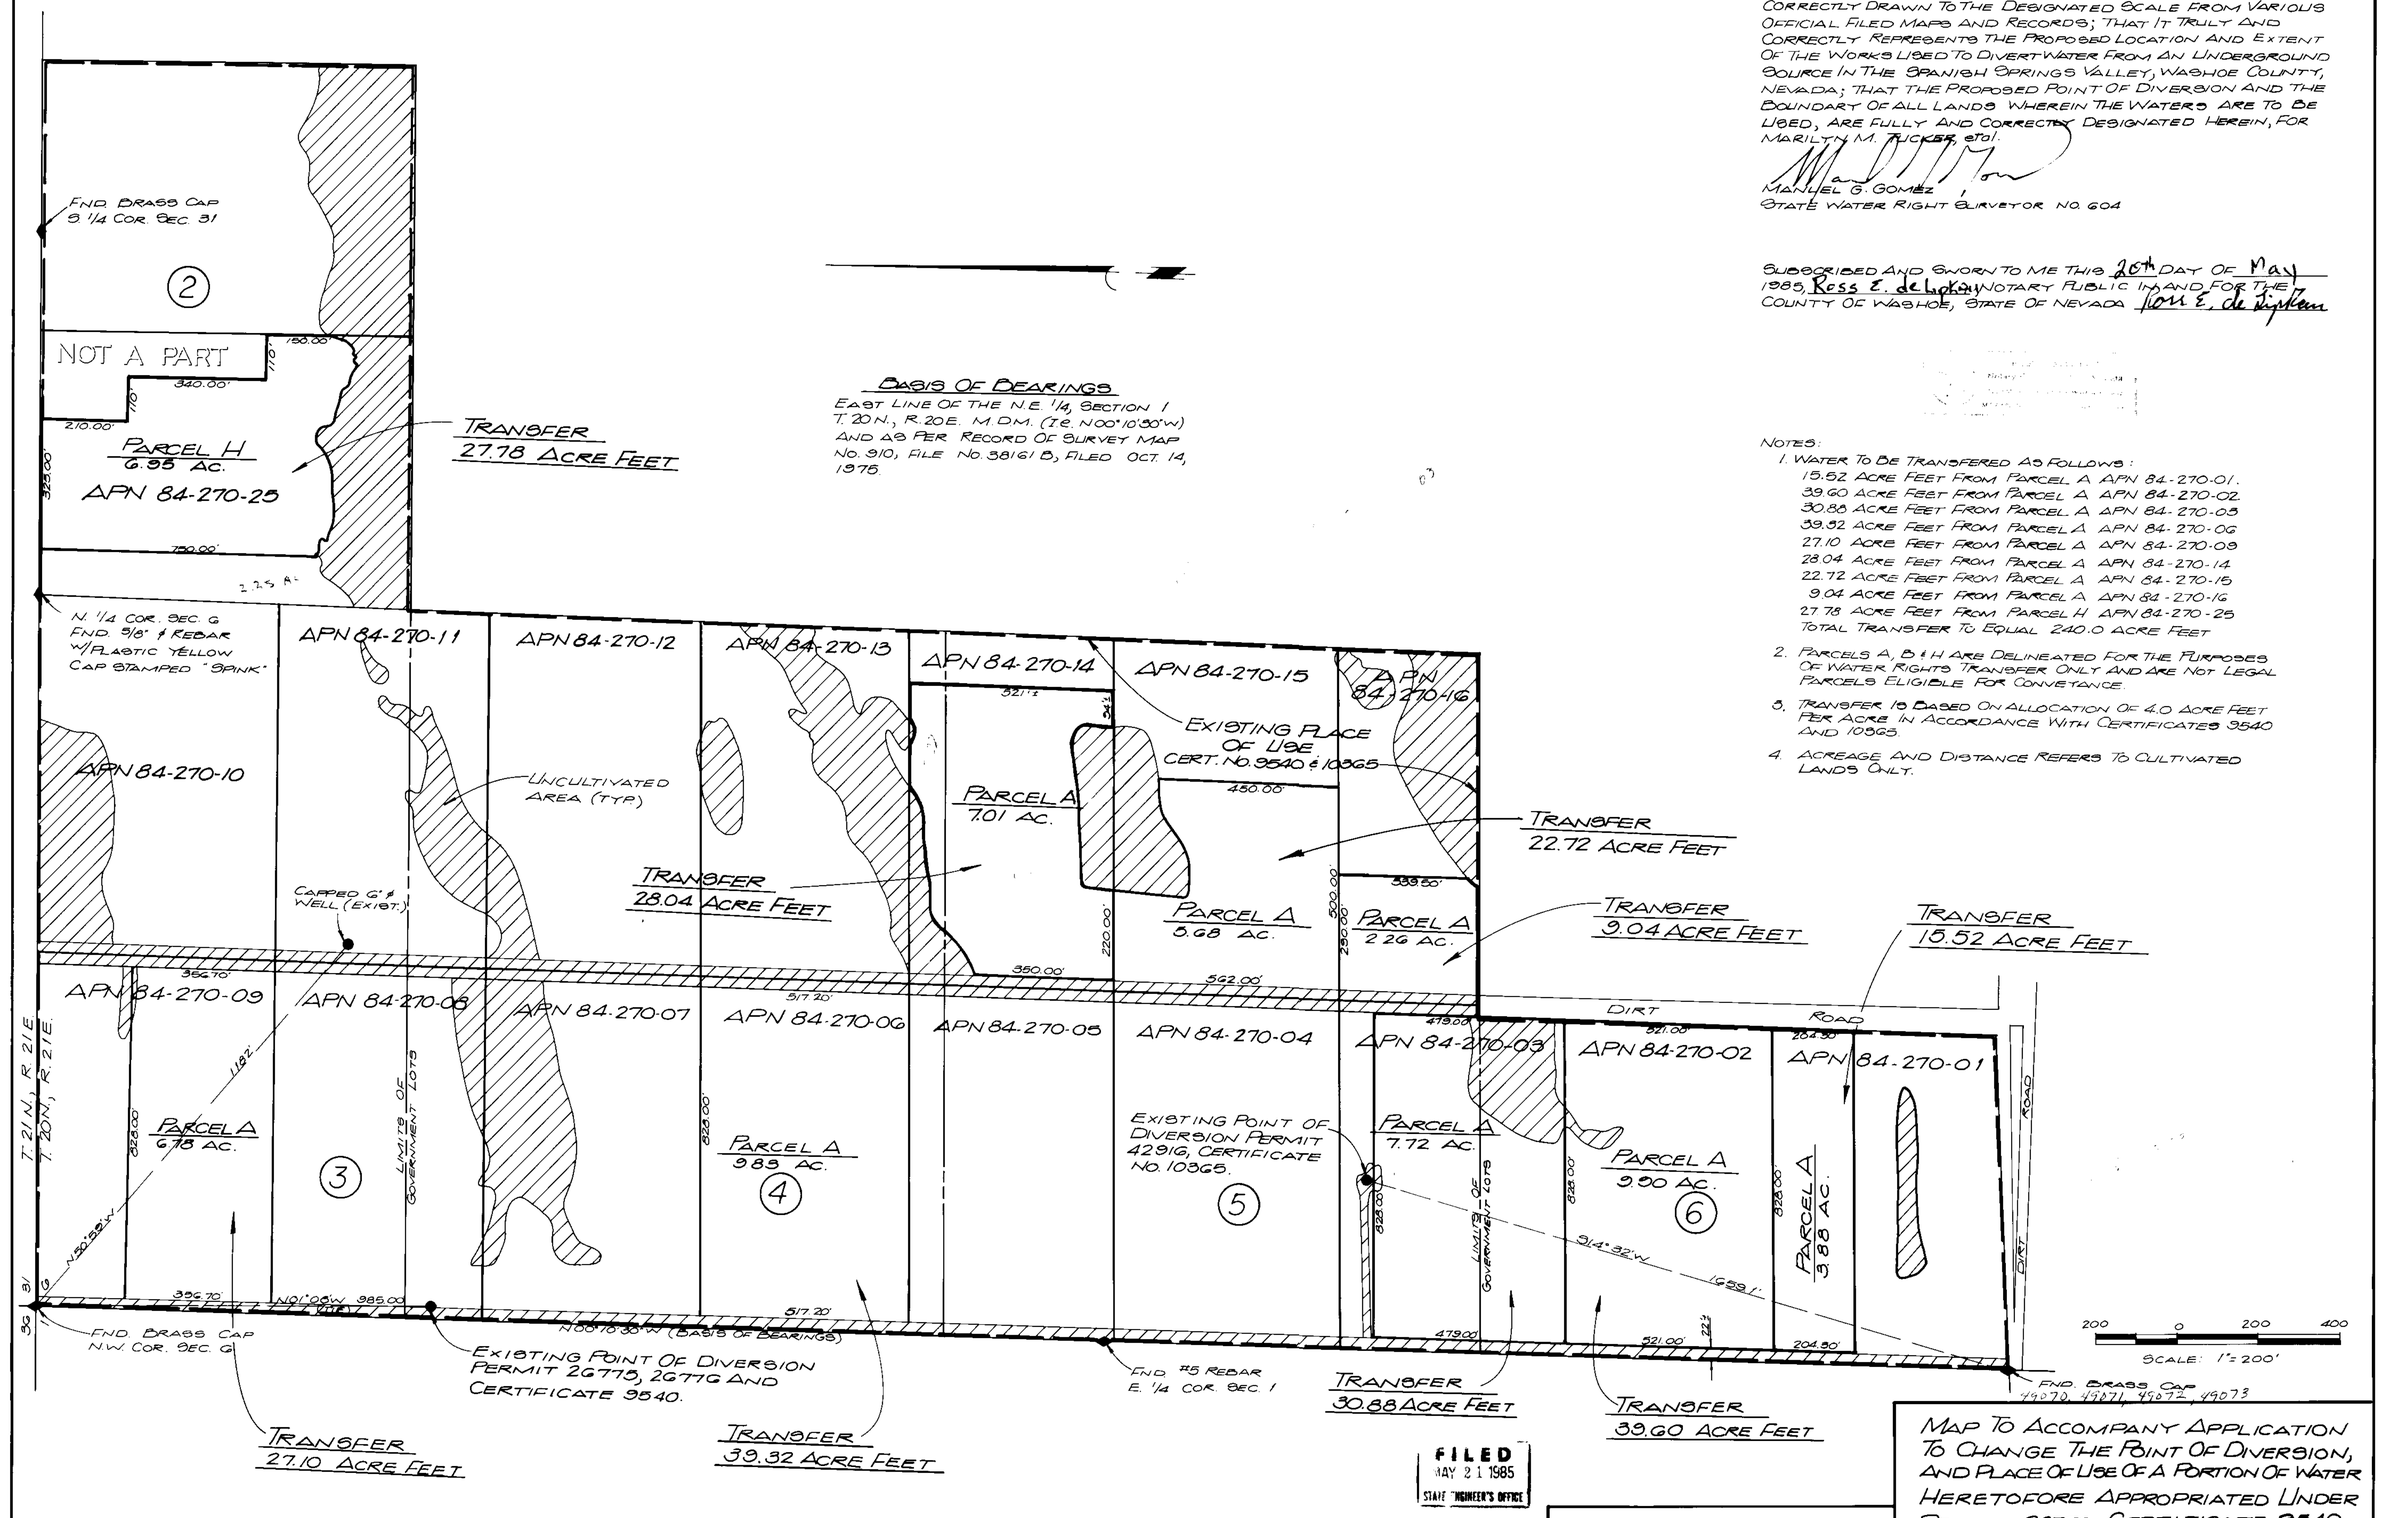

FILED
MAY 21 1985
STATE ENGINEER'S OFFICE

Gomez & Associates
CIVIL ENGINEERS
7510 Belmont, Reno, Nevada 89506

MAP TO ACCOMPANY APPLICATION TO CHANGE THE POINT OF DIVERSION, AND PLACE OF USE OF A PORTION OF WATER HERETOFORE APPROPRIATED UNDER PERMIT 2677G, CERTIFICATE 9540, AND PERMIT 4291G, CERTIFICATE 10365 FROM AN UNDERGROUND SOURCE IN WASHOE COUNTY, NEVADA FOR MARILYN M. TUCKER, et al.

SHEET 1 OF 2

49073 49072 49071 49070

T. 20 N., R. 21 E., M.D.M.

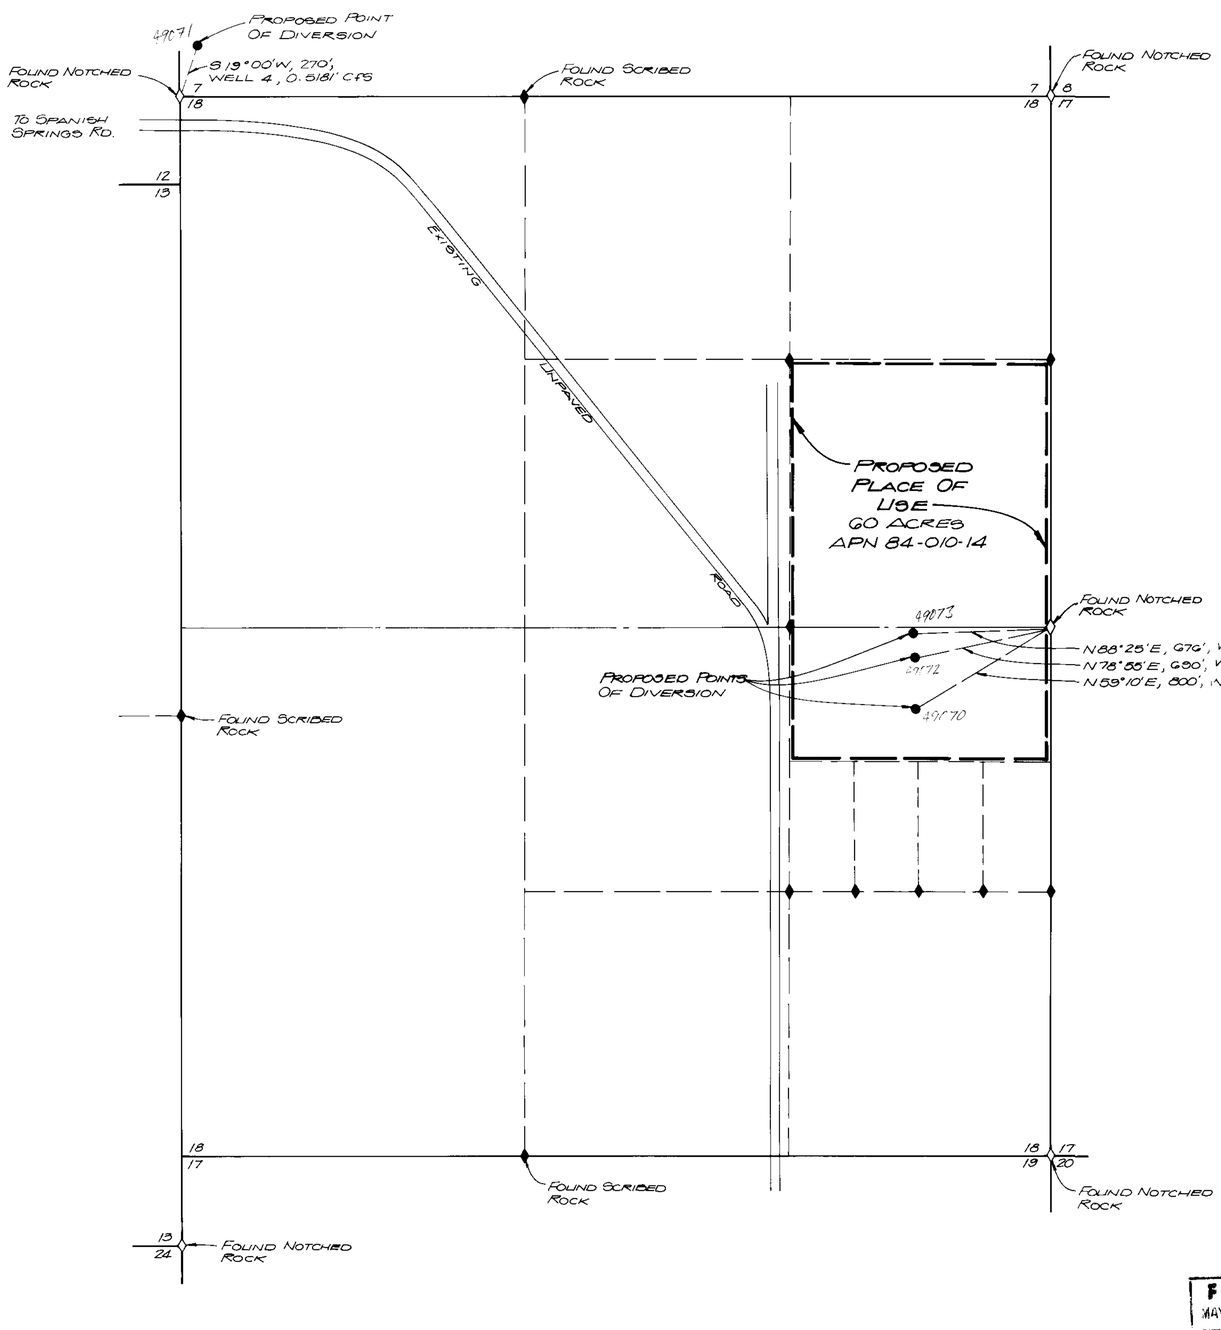

Basis Of Bearings

Record Plat Of Area, East Line S.E. 1/4 = N 00°08'W.

Legend

◆ Found Rebar Corner Unless Otherwise Noted

◇ Found Notched Rock

400 0 400 800 1200

Scale: 1"=400'

49070, 49071, 49072, 49073

Map To Accompany Application To Change The Point Of Diversion, And Place Of Use Of A Portion Of Water Heretofore Appropriated Under Permit 26776, Certificate 9540, And Permit 42916, Certificate 10565 From An Underground Source In Washoe County, Nevada For Marilyn M. Tucker, et al.

FILED
MAY 2 ...
State Engineer's Office

Gomez & Associates
CIVIL ENGINEERS
7510 Belmont, Reno, Nevada 89506

Sheet 2 of 2

49073 49072 49071 49070