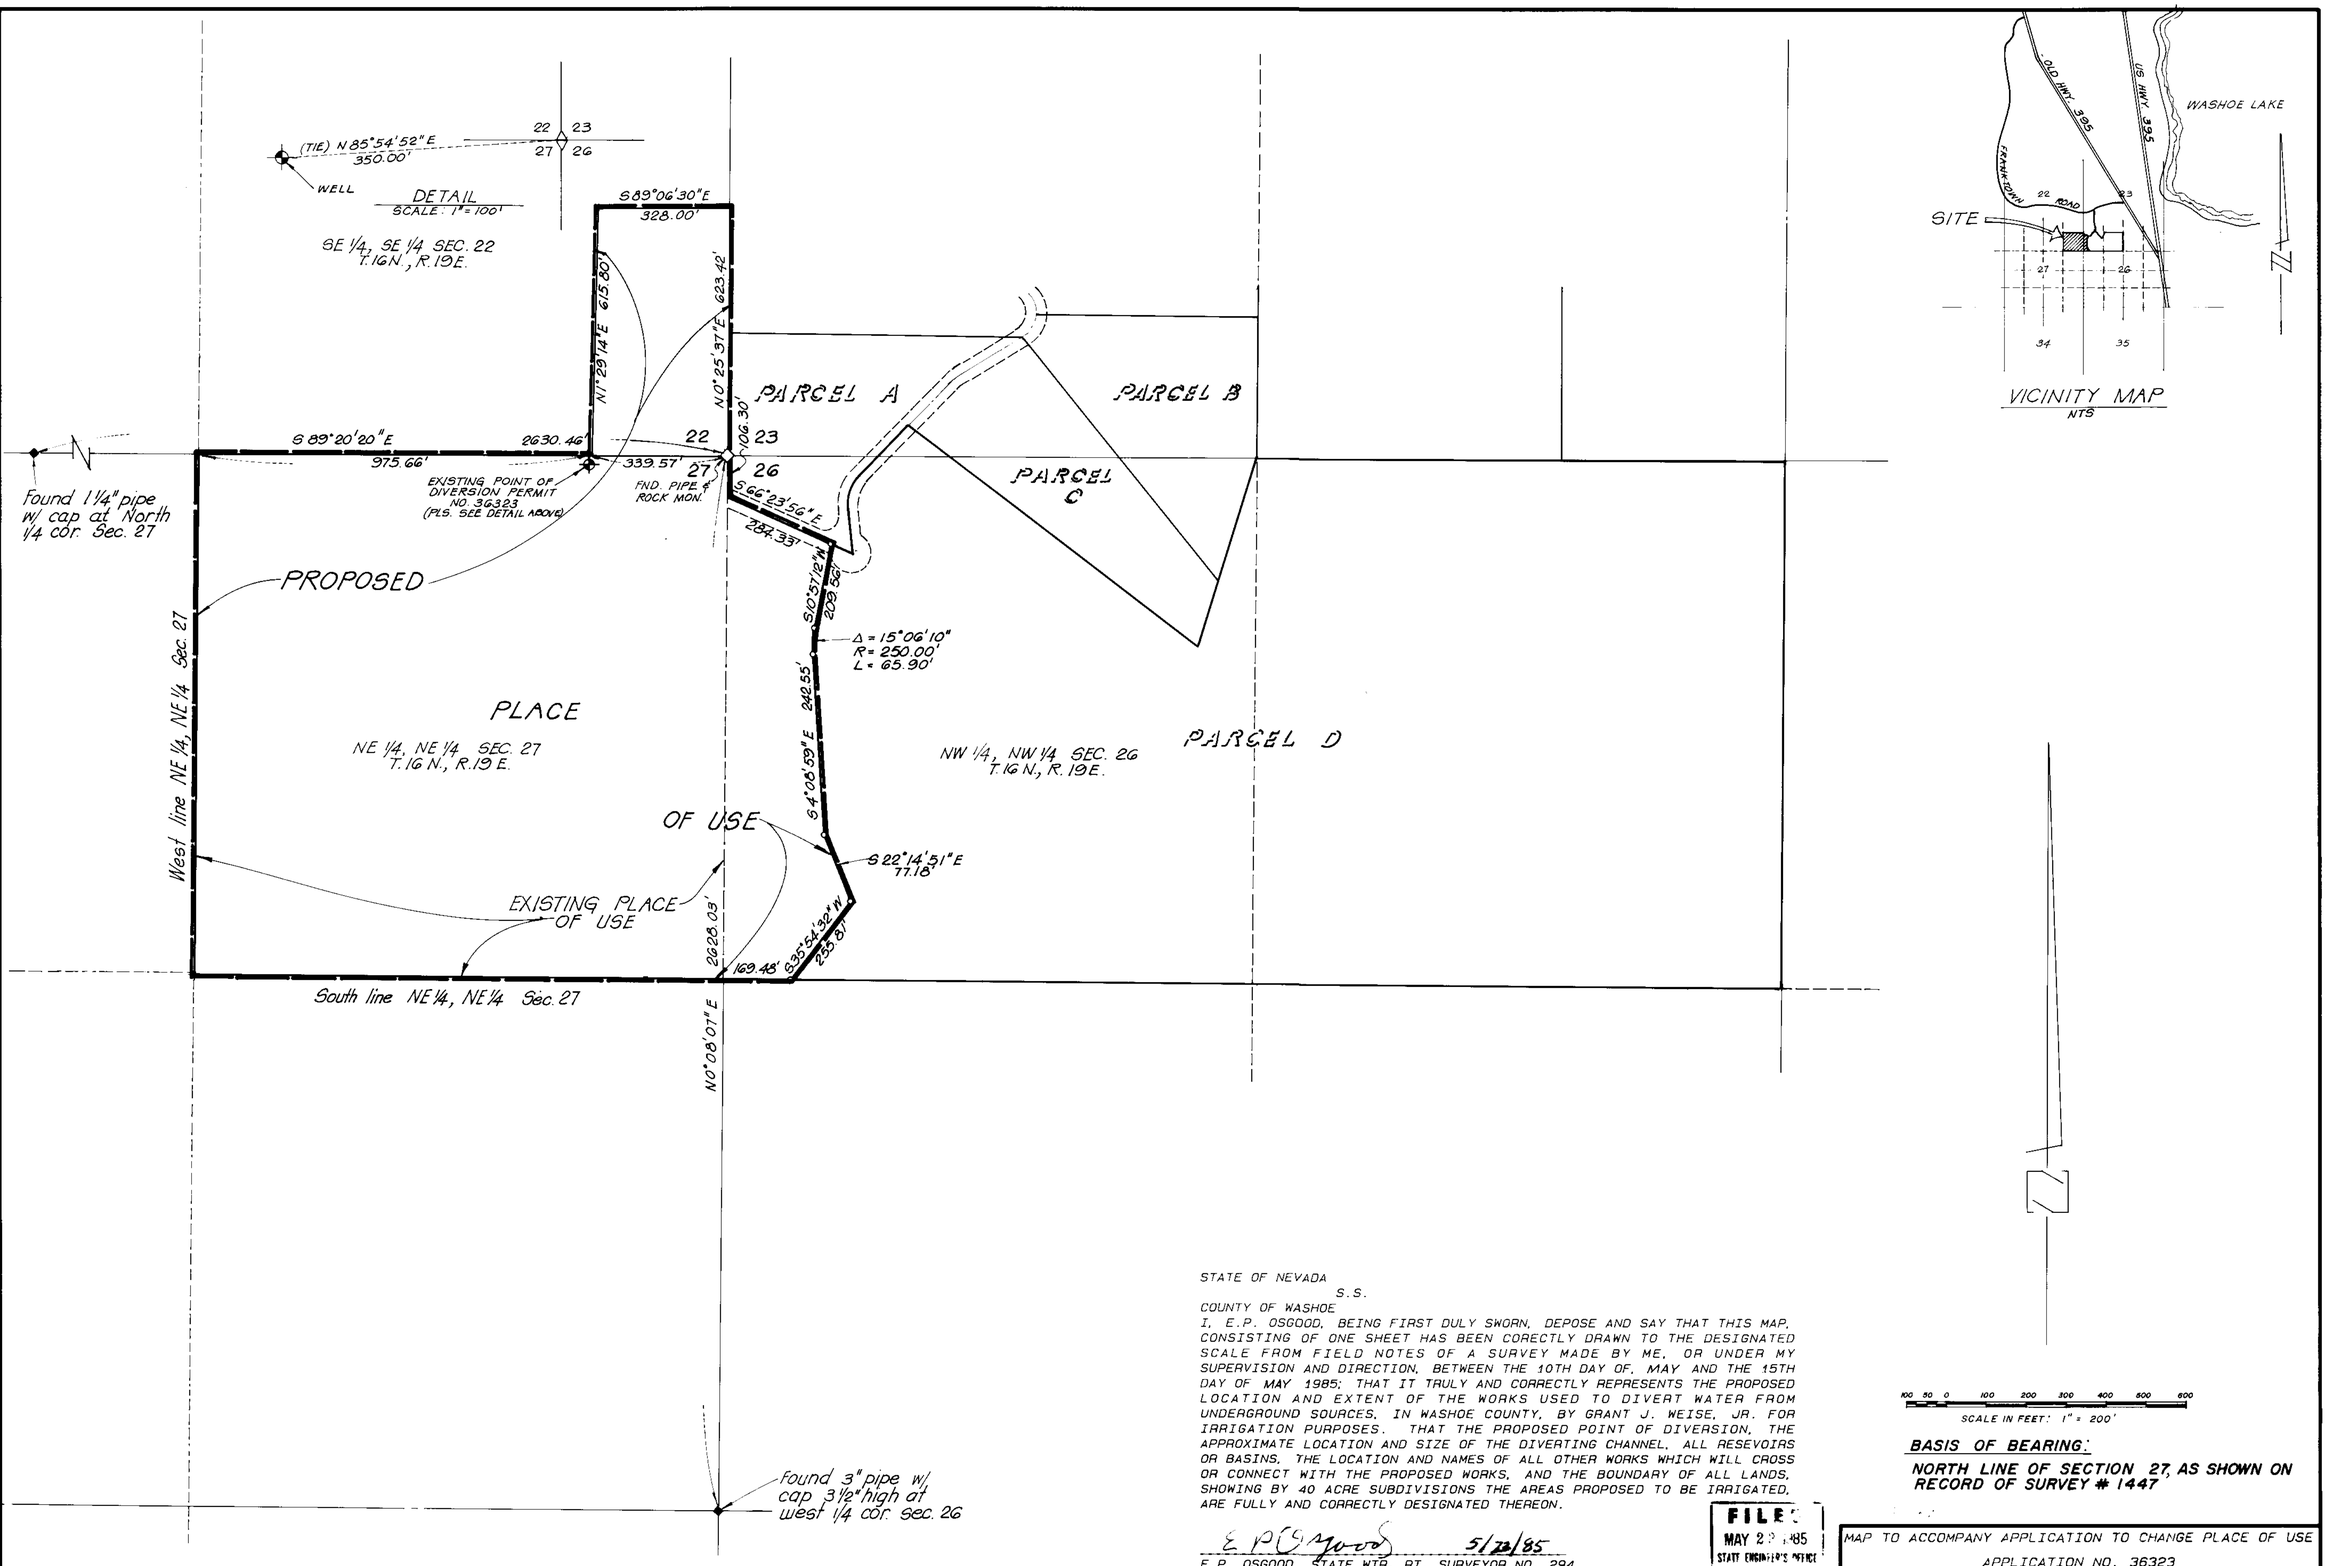

VICINITY MAP
NTS

100 50 0 100 200 300 400 500 600

SCALE IN FEET: 1" = 200'

BASIS OF BEARING:

NORTH LINE OF SECTION 27, AS SHOWN ON RECORD OF SURVEY # 1447

STATE OF NEVADA
S.S.
COUNTY OF WASHOE

I, E.P. OSGOOD, BEING FIRST DULY SWORN, DEPOSE AND SAY THAT THIS MAP, CONSISTING OF ONE SHEET HAS BEEN CORECTLY DRAWN TO THE DESIGNATED SCALE FROM FIELD NOTES OF A SURVEY MADE BY ME, OR UNDER MY SUPERVISION AND DIRECTION, BETWEEN THE 10TH DAY OF, MAY AND THE 15TH DAY OF MAY 1985; THAT IT TRULY AND CORRECTLY REPRESENTS THE PROPOSED LOCATION AND EXTENT OF THE WORKS USED TO DIVERT WATER FROM UNDERGROUND SOURCES, IN WASHOE COUNTY, BY GRANT J. WEISE, JR. FOR IRRIGATION PURPOSES. THAT THE PROPOSED POINT OF DIVERSION, THE APPROXIMATE LOCATION AND SIZE OF THE DIVERTING CHANNEL, ALL RESEVOIRS OR BASINS, THE LOCATION AND NAMES OF ALL OTHER WORKS WHICH WILL CROSS OR CONNECT WITH THE PROPOSED WORKS, AND THE BOUNDARY OF ALL LANDS, SHOWING BY 40 ACRE SUBDIVISIONS THE AREAS PROPOSED TO BE IRRIGATED, ARE FULLY AND CORRECTLY DESIGNATED THEREON.

E.P. Osgood 5/23/85
E.P. OSGOOD, STATE WTR. RT. SURVEYOR NO. 294

FILED
MAY 23 1985
STATE ENGINEER'S OFFICE

SUBSCRIBED AND SWORN TO BEFORE ME
THIS 23rd DAY OF May, 1985.
NOTARY PUBLIC IN AND FOR WASHOE COUNTY, NEVADA

Vee Ann Friedrich
NOTARY PUBLIC

VEE ANN FRIEDRICH
Notary Public - State of Nevada
APPOINTMENT EXPIRES MAR 31, 1987

MAP TO ACCOMPANY APPLICATION TO CHANGE PLACE OF USE
APPLICATION NO. 36323
BY
GRANT J. WEISE JR.
FROM UNDERGROUND SOURCES
WASHOE COUNTY - NEVADA
E.P. OSGOOD, STATE WTR. RT. SURVEYOR NO. 294

49089