STATE OF NEVADA }
COUNTY OF HUMBOLDT } SS

I, CARL J. CROSBY, BEING FIRST DULY SWORN, DEPOSE AND SAY THAT THIS MAP CONSISTING OF 1 SHEET, HAS BEEN CORRECTLY DRAWN TO THE DESIGNATED SCALE FROM FIELD NOTES OF A SURVEY MADE BY ME OR UNDER MY SUPERVISION, ON MAY 16, 1985; THAT IT TRULY AND CORRECTLY REPRESENTS THE PROPOSED LOCATION AND EXTENT OF THE WORKS USED TO DIVERT WATER FROM SONOMA CREEK, IN PERSHING COUNTY, BY GARRETT VAN DIEST FOR IRRIGATION PURPOSES. THAT THE PROPOSED POINT OF DIVERSION, THE APROXIMATE LOCATION OF THE DIVERTING CHANNEL, THE LOCATION OF ALL OTHER WORKS WHICH WILL CROSS OR CONNECT WITH THE PROPOSED WORKS, AND THE BOUNDARY OF ALL LANDS, SHOWING BY 40 ACRE SUBDIVISIONS THE AREAS PROPOSED TO BE IRRIGATED, ARE FULLY AND CORRECTLY DESIGNATED THEREON.

CARL J. CROSBY STATE WATER RIGHTS SURVEYOR # 542

SUBSCRIBED AND SWORN TO BEFORE ME
THIS 30 DAY OF May, 1985.
NOTARY PUBLIC IN AND FOR HUMBOLDT COUNTY, NEVADA

Rita Chapin

RITA CHAPIN
NOTARY PUBLIC STATE OF Nevada
APPOINTMENT RECORDED IN Humboldt County
MY APPOINTMENT EXPIRES JUNE 15 1986

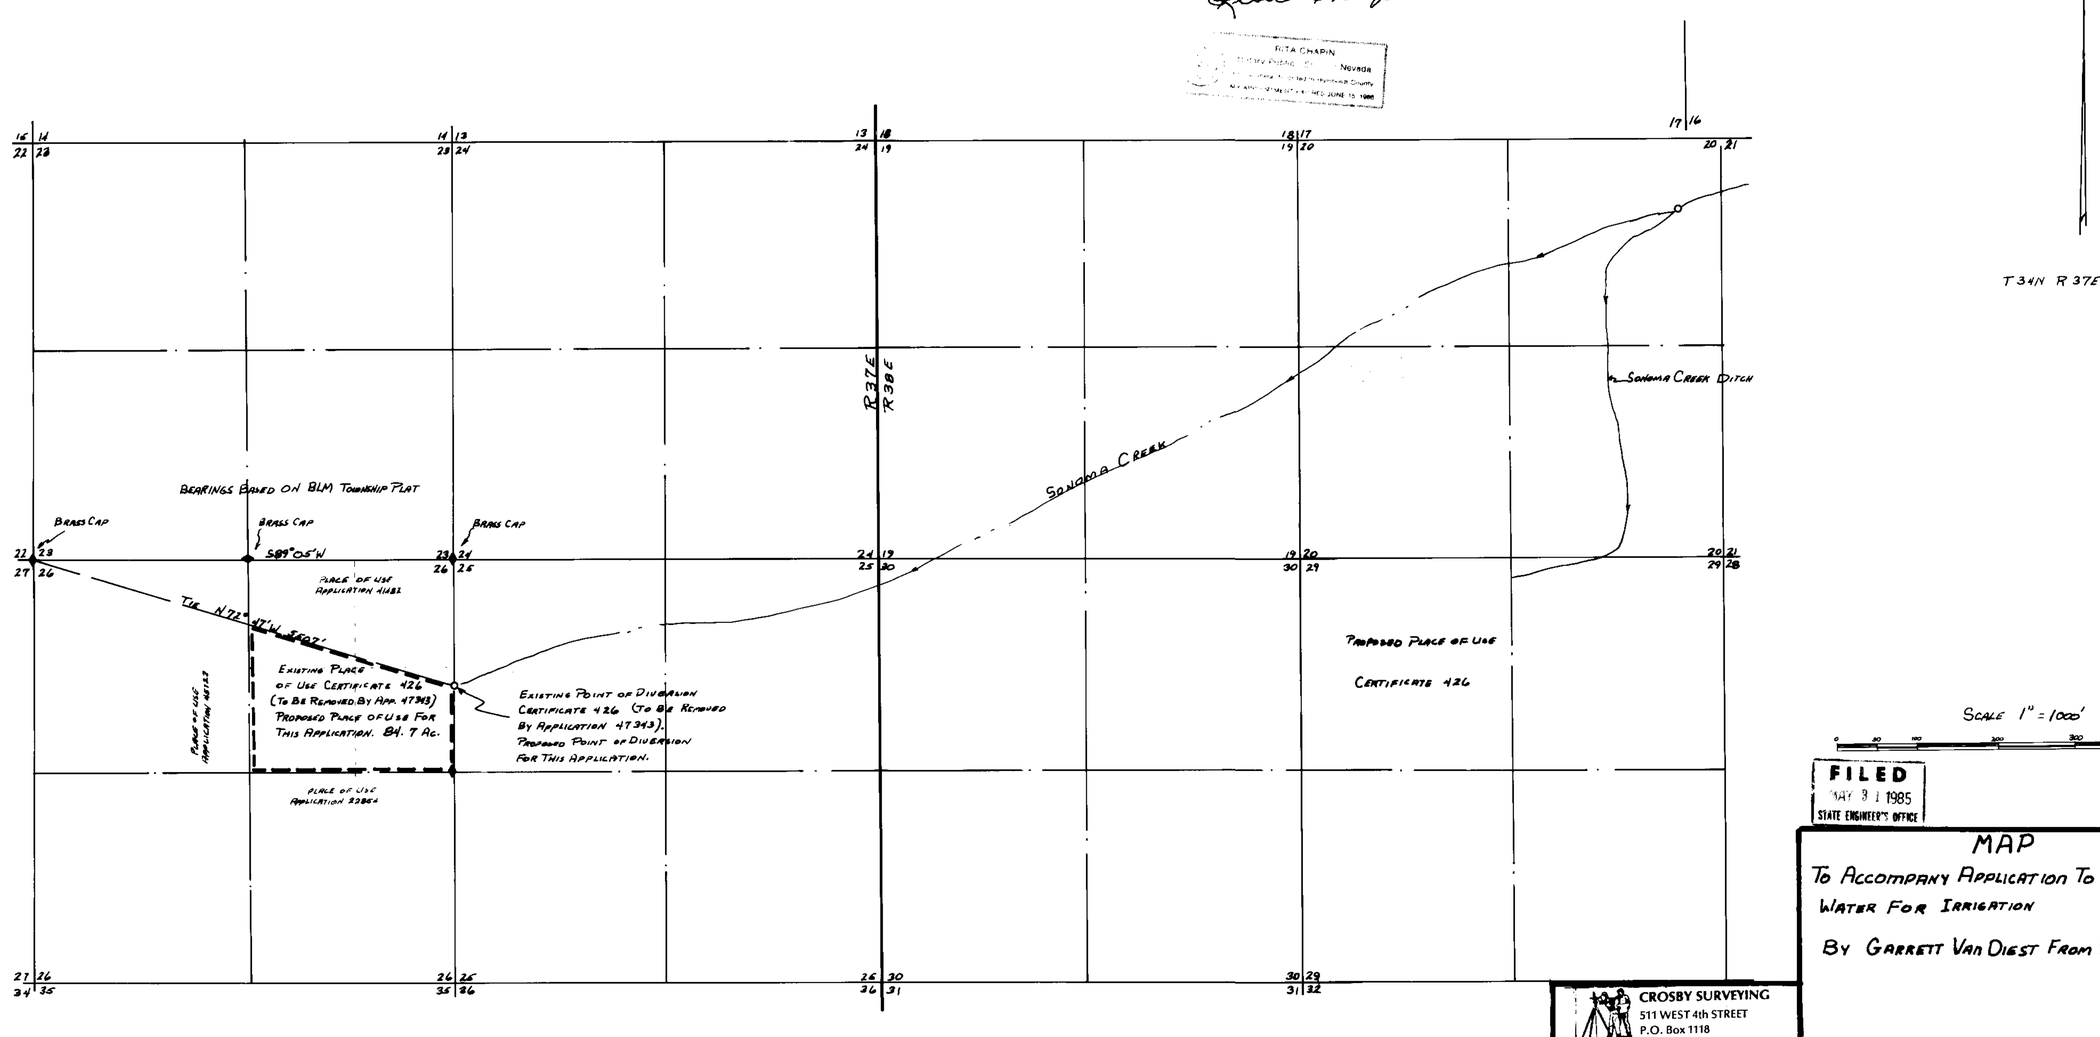

SCALE 1" = 1000'

FILED
MAY 31 1985
STATE ENGINEER'S OFFICE

49101

MAP

TO ACCOMPANY APPLICATION TO APPROPRIATE WATER FOR IRRIGATION

BY GARRETT VAN DIEST FROM SONOMA CREEK

CROSBY SURVEYING
511 WEST 4th STREET
P.O. Box 1118
WINNEMUCCA, NEVADA 89445
(702) 623-2731

49101