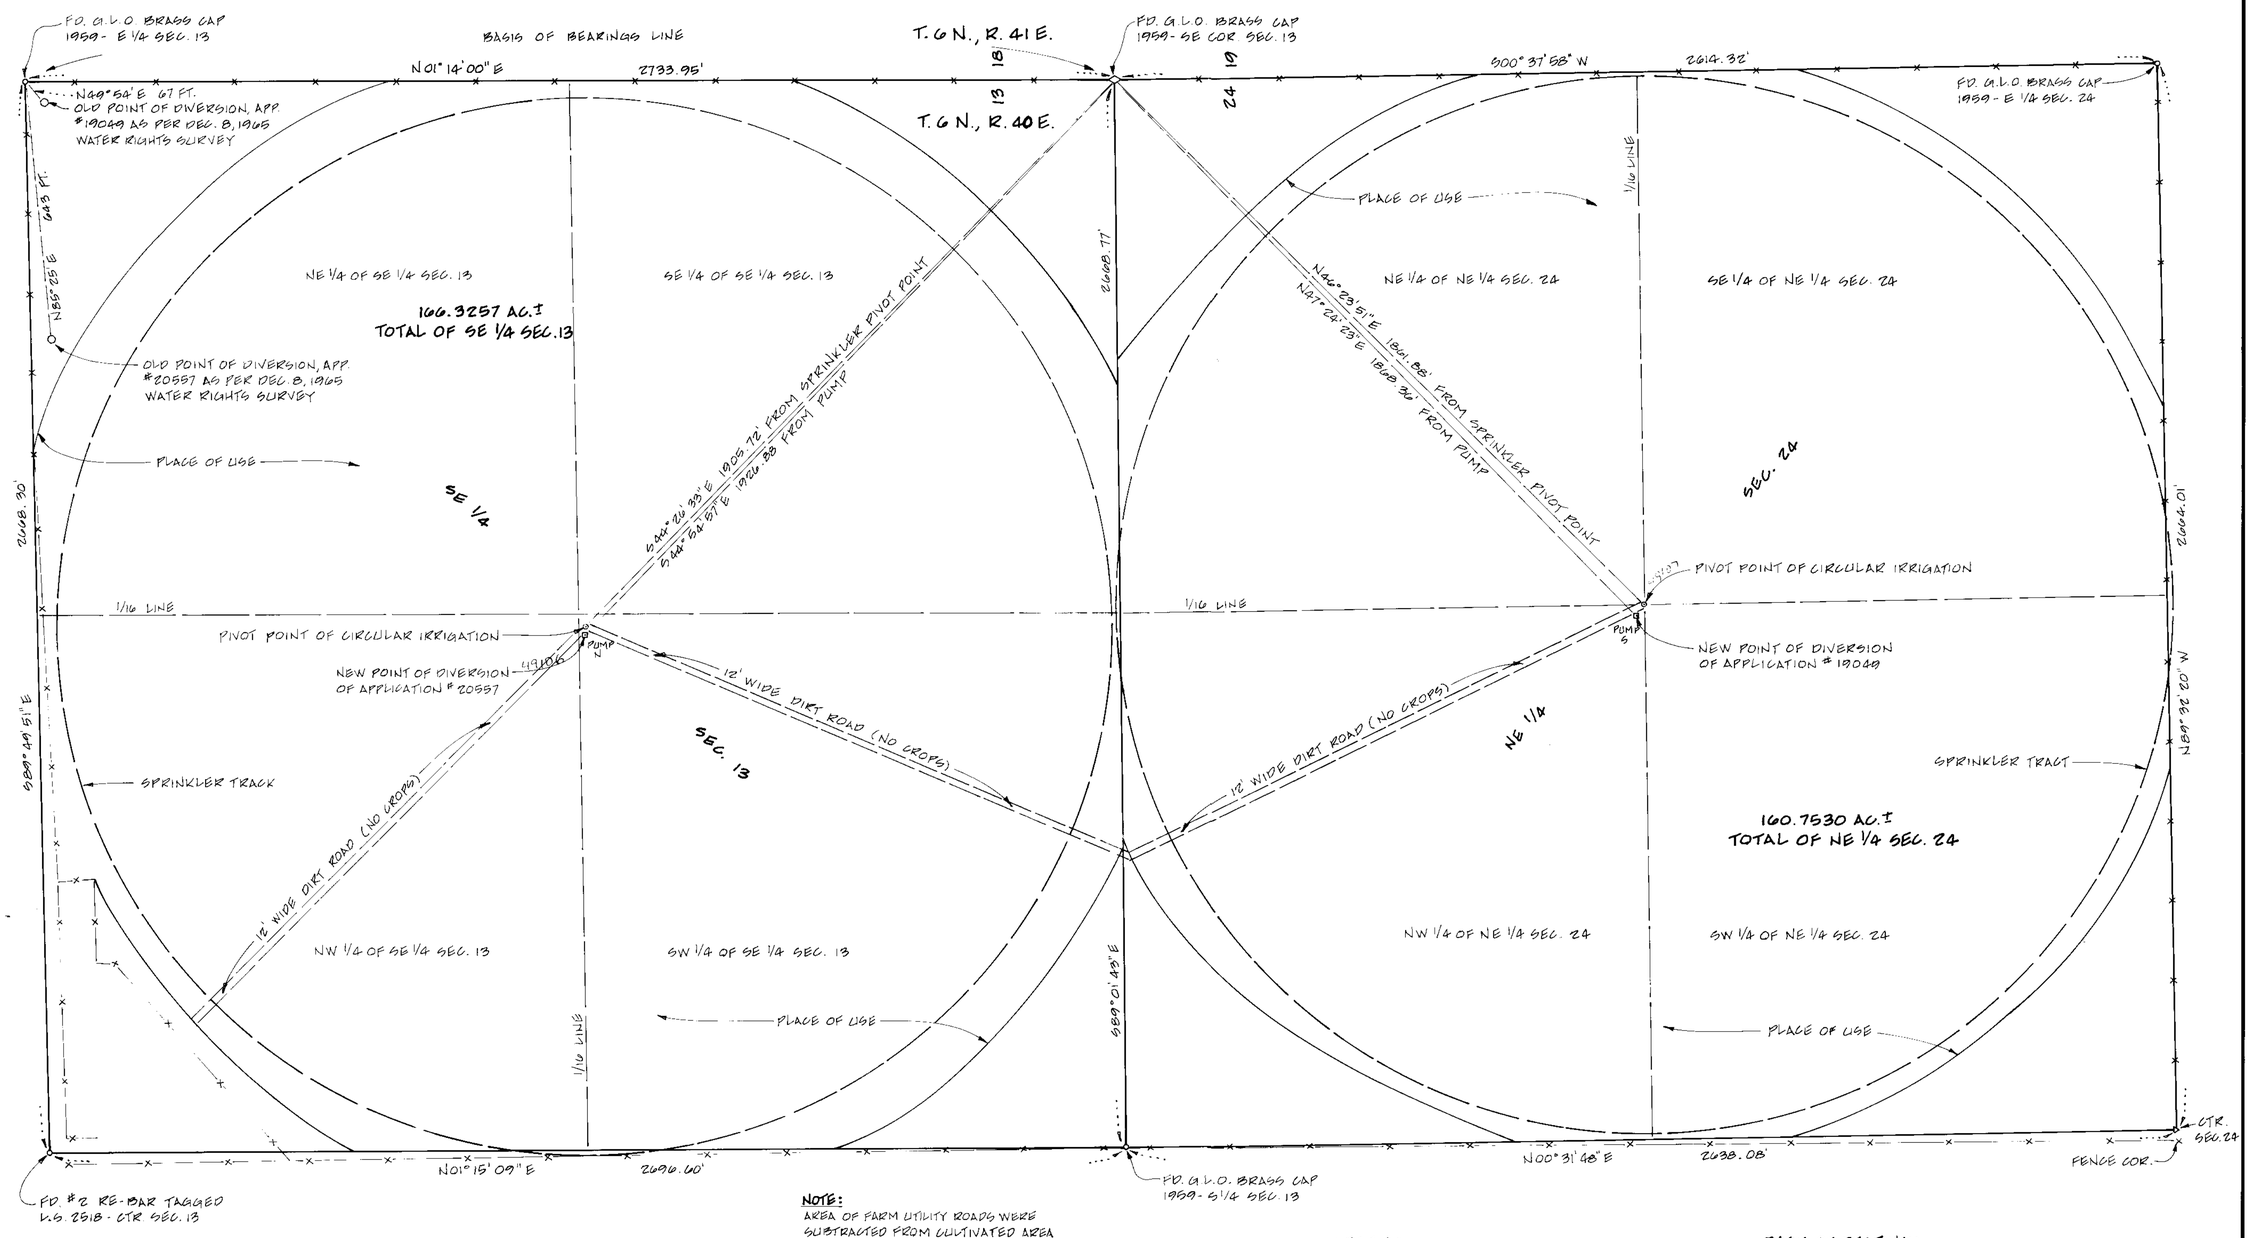

NOTE:
AREA OF FARM UTILITY ROADS WERE SUBTRACTED FROM CULTIVATED AREA FIGURES BELOW

LEGEND:
O INDICATES MONUMENT FOUND AS NOTED.
△ INDICATES CALCULATED POINT, NOTHING FOUND OR SET.

BASIS OF BEARING:
U.S.B.L.M. PLAT OF DEPENDENT RESURVEY OF T. 6 N., R. 40 E. APPROVED 1962. BEARING OF SECTION LINE BETWEEN SECTION 13, T. 6 N., R. 40 E. AND SECTION 18, T. 6 N., R. 41 E. BEARS N01° 14' 00" E.

SEC.	SUBDIVISION	AREA	TOWNSHIP	RANGE	CULTIVATED ACREAGE	DESCRIPTION OF CULTURE	METHOD OF IRRIGATION
13	NW 1/4 OF SE 1/4	41.4350	6N	40E	34.64	WHEAT STUBBLE	CIRCULAR SPRINKLER
13	NE 1/4 OF SE 1/4	41.7209	6N	40E	34.84	" "	" "
13	SW 1/4 OF SE 1/4	41.4418	6N	40E	36.54	" "	" "
13	SE 1/4 OF SE 1/4	41.7280	6N	40E	36.33	" "	" "
24	NW 1/4 OF NE 1/4	40.2969	6N	40E	33.96	" "	" "
24	NE 1/4 OF NE 1/4	40.1152	6N	40E	34.16	" "	" "
24	SW 1/4 OF NE 1/4	40.2613	6N	40E	33.71	" "	" "
24	SE 1/4 OF NE 1/4	40.0796	6N	40E	33.52	" "	" "
	TOTALS	327.0787			277.70		
ORIGINAL PERMITEE		298.00			- 20.3 AC.		

STATE OF NEVADA }
COUNTY OF WASHOE } SS

I, JOSEPH P. MICHON, BEING FIRST DULY SWORN DEPOSE AND SAY THAT THIS MAP, CONSISTING OF ONE SHEET, HAS BEEN CORRECTLY DRAWN TO THE DESIGNATED SCALE FROM FIELD NOTES OF A SURVEY MADE BY ME OR UNDER MY SUPERVISION AND DIRECTION BETWEEN THE DAYS OF FEB. 19, 1982 AND FEB. 20, 1982; THAT IT TRULY AND CORRECTLY REPRESENTS THE PROPOSED LOCATION AND EXTENT OF THE WORK USED TO DIVERT WATER FROM UNDERGROUND, IN NYE COUNTY, BY BIG SMOKY FARMS INC., A NEVADA CORPORATION, FOR IRRIGATION PURPOSES; THAT THE POINTS OF DIVERSION, PLACE AND MANNER OF USE ARE CORRECTLY DESIGNATED THEREON.

JOSEPH P. MICHON, STATE WATER RIGHTS SURVEYOR No. 591

SUBSCRIBED AND SWORN TO BEFORE ME THIS 2nd DAY OF May 1984

NOTARY PUBLIC IN AND FOR THE COUNTY OF WASHOE, NEVADA

'85 JUN -4 P3:49

STATE ENGINEERS OFFICE

SCALE: 1" = 200'
0 100 200 400

JUN 14 1985

MAP TO ACCOMPANY

CHANGE POINT OF DIVERSION AND CHANGE PLACE OF USE OF APPLICATION NO. 19049, CERTIFICATE NO. 6079 AND APPLICATION NO. 20557, CERTIFICATE NO. 6080 FOR IRRIGATION BY BIG SMOKY FARMS INC., A NEVADA CORP., FROM UNDERGROUND IN NYE COUNTY, NEVADA

CSA CONSULTING SERVICES ASSOCIATES
CIVIL ENGINEERS AND SURVEYORS
P.O. BOX 7475, RENO, NEVADA 89510 Phone (702) 323-0244

1/1

49106