MONSEN ENG. 83300

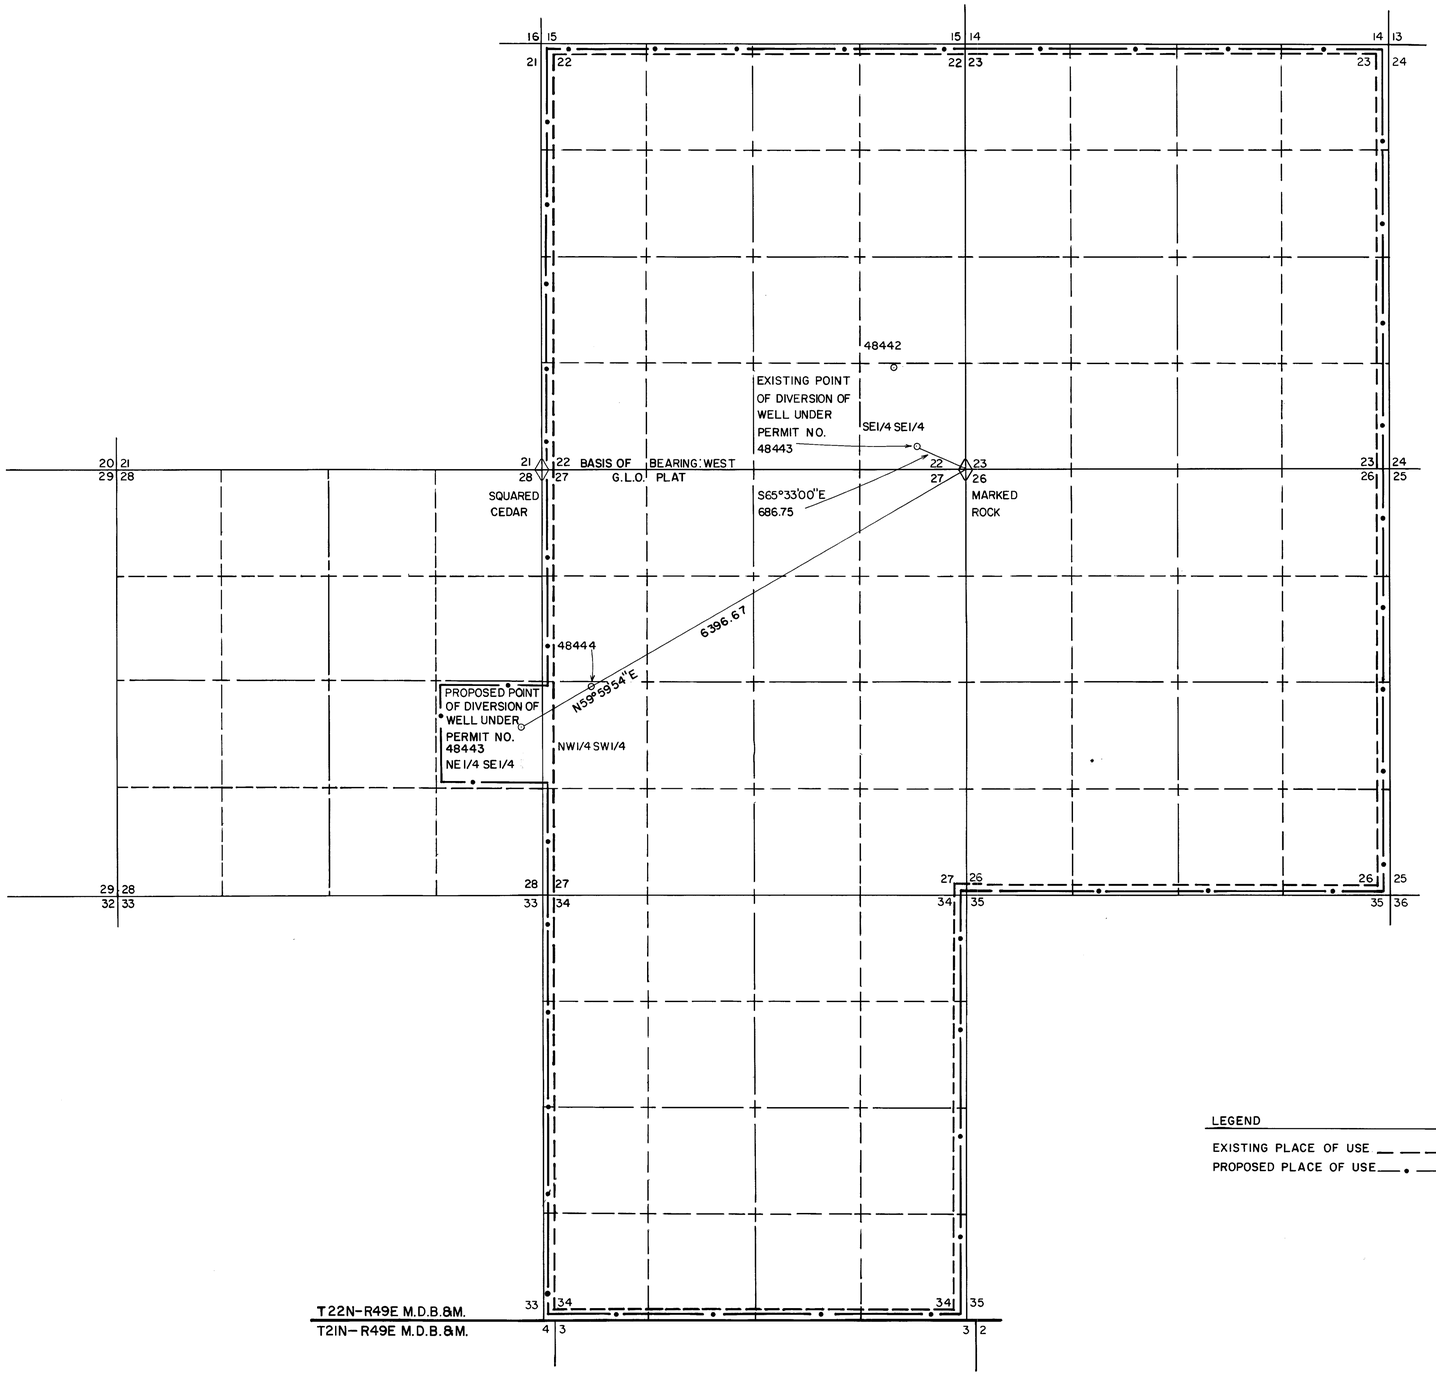

N

LEGEND

EXISTING PLACE OF USE

PROPOSED PLACE OF USE

SCALE: 1" = 1000'

0 500 1000 2000 3000 4000 5000

STATE OF NEVADA
COUNTY OF ELKO } S.S.

I, Alan S. Boyack, being first duly sworn, depose and say that this map, consisting of one sheet, has been correctly drawn to the designated scale from field notes of a survey made under my supervision and direction, between the 29th day of April , and the 30th day of April , 1985; that it truly and correctly represents the proposed location and extent of the works used to divert water from underground in Eureka County, by Atlas Precious Metals Inc. for mining, milling & domestic purposes. That the proposed point of diversion, the approximate location and size of the diverting channel, all reservoirs or basins, the location and names of all other works which will cross or connect with the proposed works, and the boundary of all lands, showing by 40-acre subdivision, are fully and correctly designated thereon.

Alan S. Boyack
State Water Right Surveyor No. 358

Subscribed and Sworn to before me this 2nd day of May, 1985.

Linda L. Raynor
Notary Public in and for Elko County, Nevada

LINDA L. RAYNOR
Notary Public - State of Nevada
ELKO COUNTY, Nevada
Commission Expires Mar. 5, 1988

FILED
JUN 26 1985
STATE ENGINEER'S OFFICE

'85 JUN 26 AM 10 12
STATE ENGINEER'S OFFICE

MAP

TO ACCOMPANY APPLICATION TO CHANGE THE POINT OF DIVERSION AND PLACE OF USE FOR PERMIT NO. 48443 FOR MINING, MILLING, & DOMESTIC
BY
ATLAS PRECIOUS METALS INC.
EUREKA COUNTY, NEVADA

BOYACK SURVEYING ELKO, NEVADA W-85014

85599
85592
85593
85591 85590 85586 75995 75994 75993 75992 75991 75990 60286 60285 60284 60283 60282 60281 51918 49162