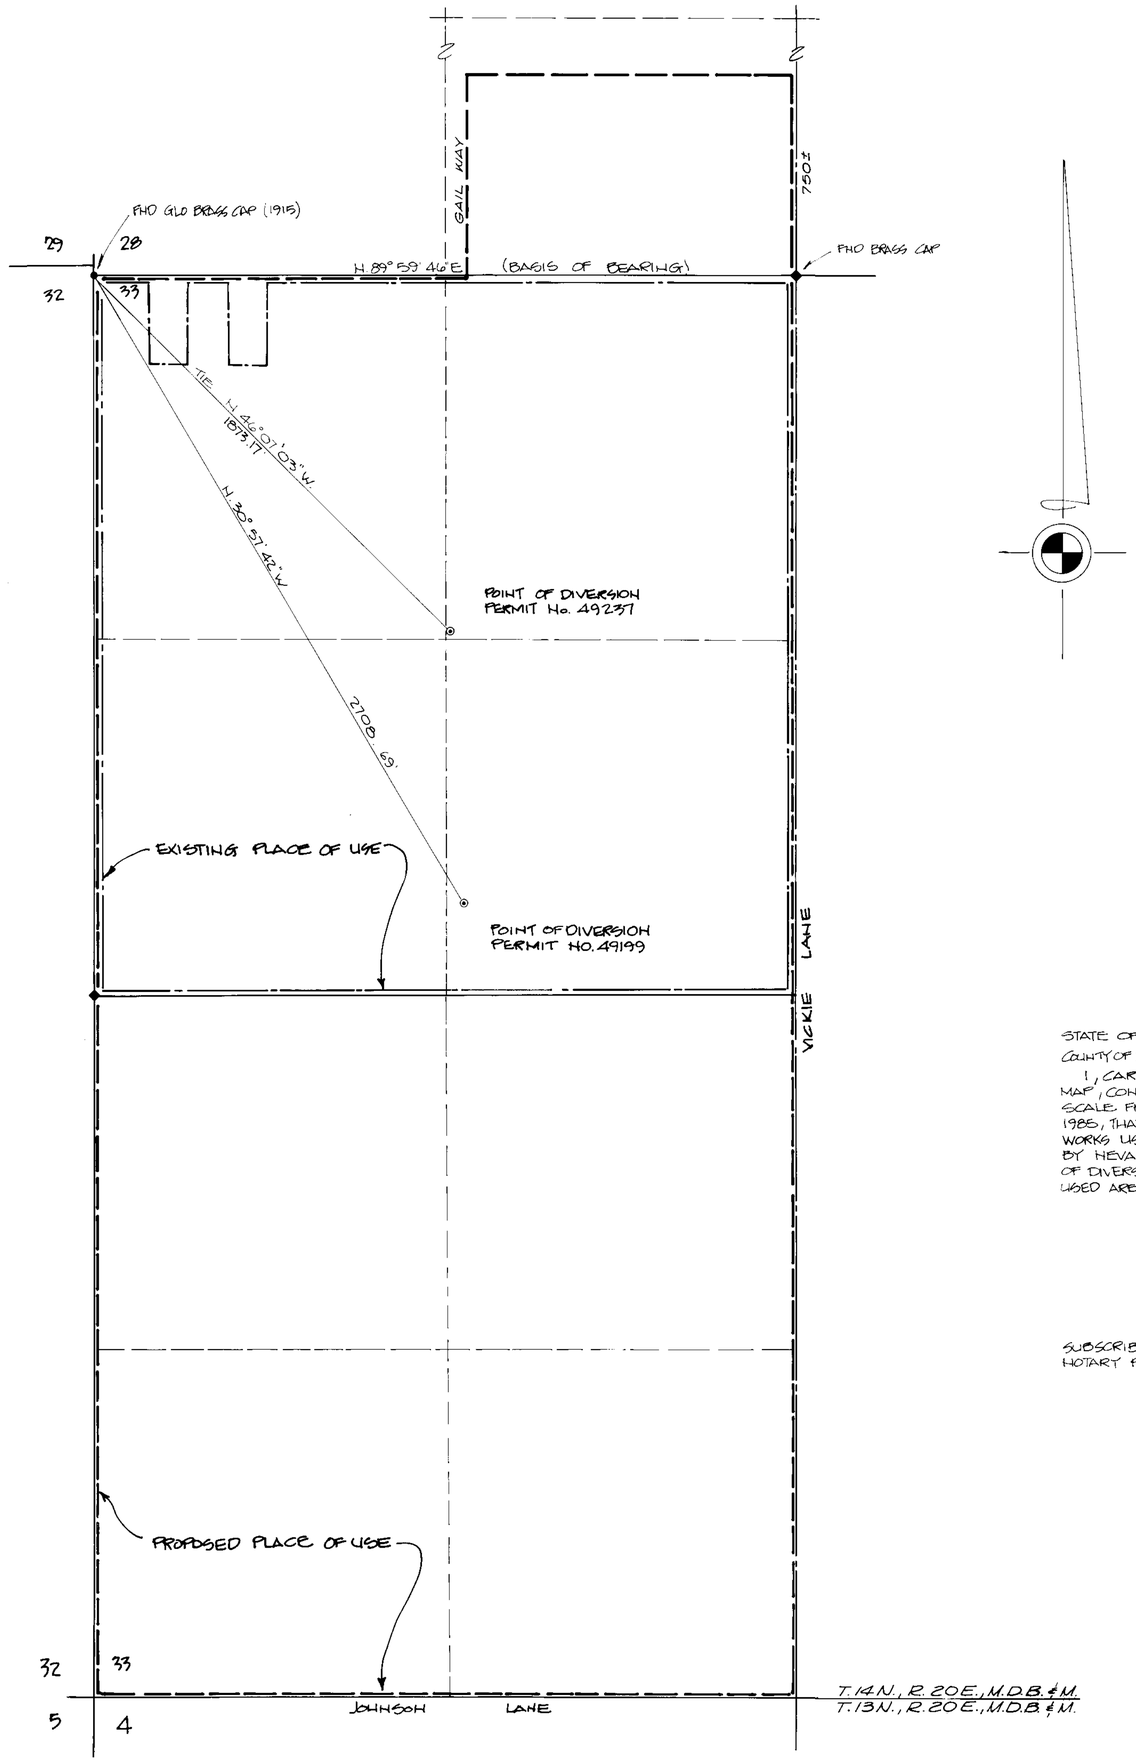

BASIS OF BEARING

FROM MAP TO SUPPORT P.B.U. UNDER PERMIT 28335, FILED JULY 31, 1979.

STATE OF NEVADA }
COUNTY OF DOUGLAS } S.S.

I, CARL CAVOLICK, BEING FIRST DULY SWORN, DEPOSE AND SAY THAT THIS MAP, CONSISTING OF ONE (1) SHEET, HAS BEEN CORRECTLY DRAWN TO THE DESIGNATED SCALE FROM FIELD NOTES OF A SURVEY MADE BY ME, ON THE 28th DAY OF AUGUST, 1985, THAT IT TRULY AND CORRECTLY REPRESENTS THE LOCATION AND EXTENT OF THE WORKS USED TO DIVERT WATER FROM AN UNDERGROUND SOURCE IN DOUGLAS COUNTY, BY NEVADA CARSON, INC., FOR QUASI-MUNICIPAL PURPOSES. THAT THE PROPOSED POINT OF DIVERSION AND BOUNDARY OF ALL LANDS WHERE WATER IS PROPOSED TO BE USED ARE FULLY AND CORRECTLY DESIGNATED HEREON

Carl M. Cavolick
STATE WATER RIGHT SURVEY NO. 647

SUBSCRIBED AND SWORN TO BEFORE ME THIS 10th DAY OF September 1985, NOTARY PUBLIC IN AND FOR DOUGLAS COUNTY, NEVADA.

DEBORAH YOUNG
NOTARY PUBLIC
STATE OF NEVADA
DOUGLAS COUNTY
My Appt. Expires OCT 14, 1987

Deborah C. Young
NOTARY PUBLIC

SCALE 1" = 300'

300 150 0 300 600 900

MAP TO ACCOMPANY APPLICATION FOR CHANGE OF USE AND PLACE OF USE.
UNDER PERMITS 49199 & 49237
BY: NEVADA CARSON, INC.
FROM AN UNDERGROUND SOURCE IN DOUGLAS COUNTY, NEVADA
FOR QUASI-MUNICIPAL PURPOSES

PREPARED BY: LUMOS AND ASSOCIATES, INC.
625 FAIRVIEW DR. #102
CARSON CITY, NEVADA 89701
(702) 883-7077

53094

60210 60209 56047 56046 54459 54458 53095 53094 49237 49199