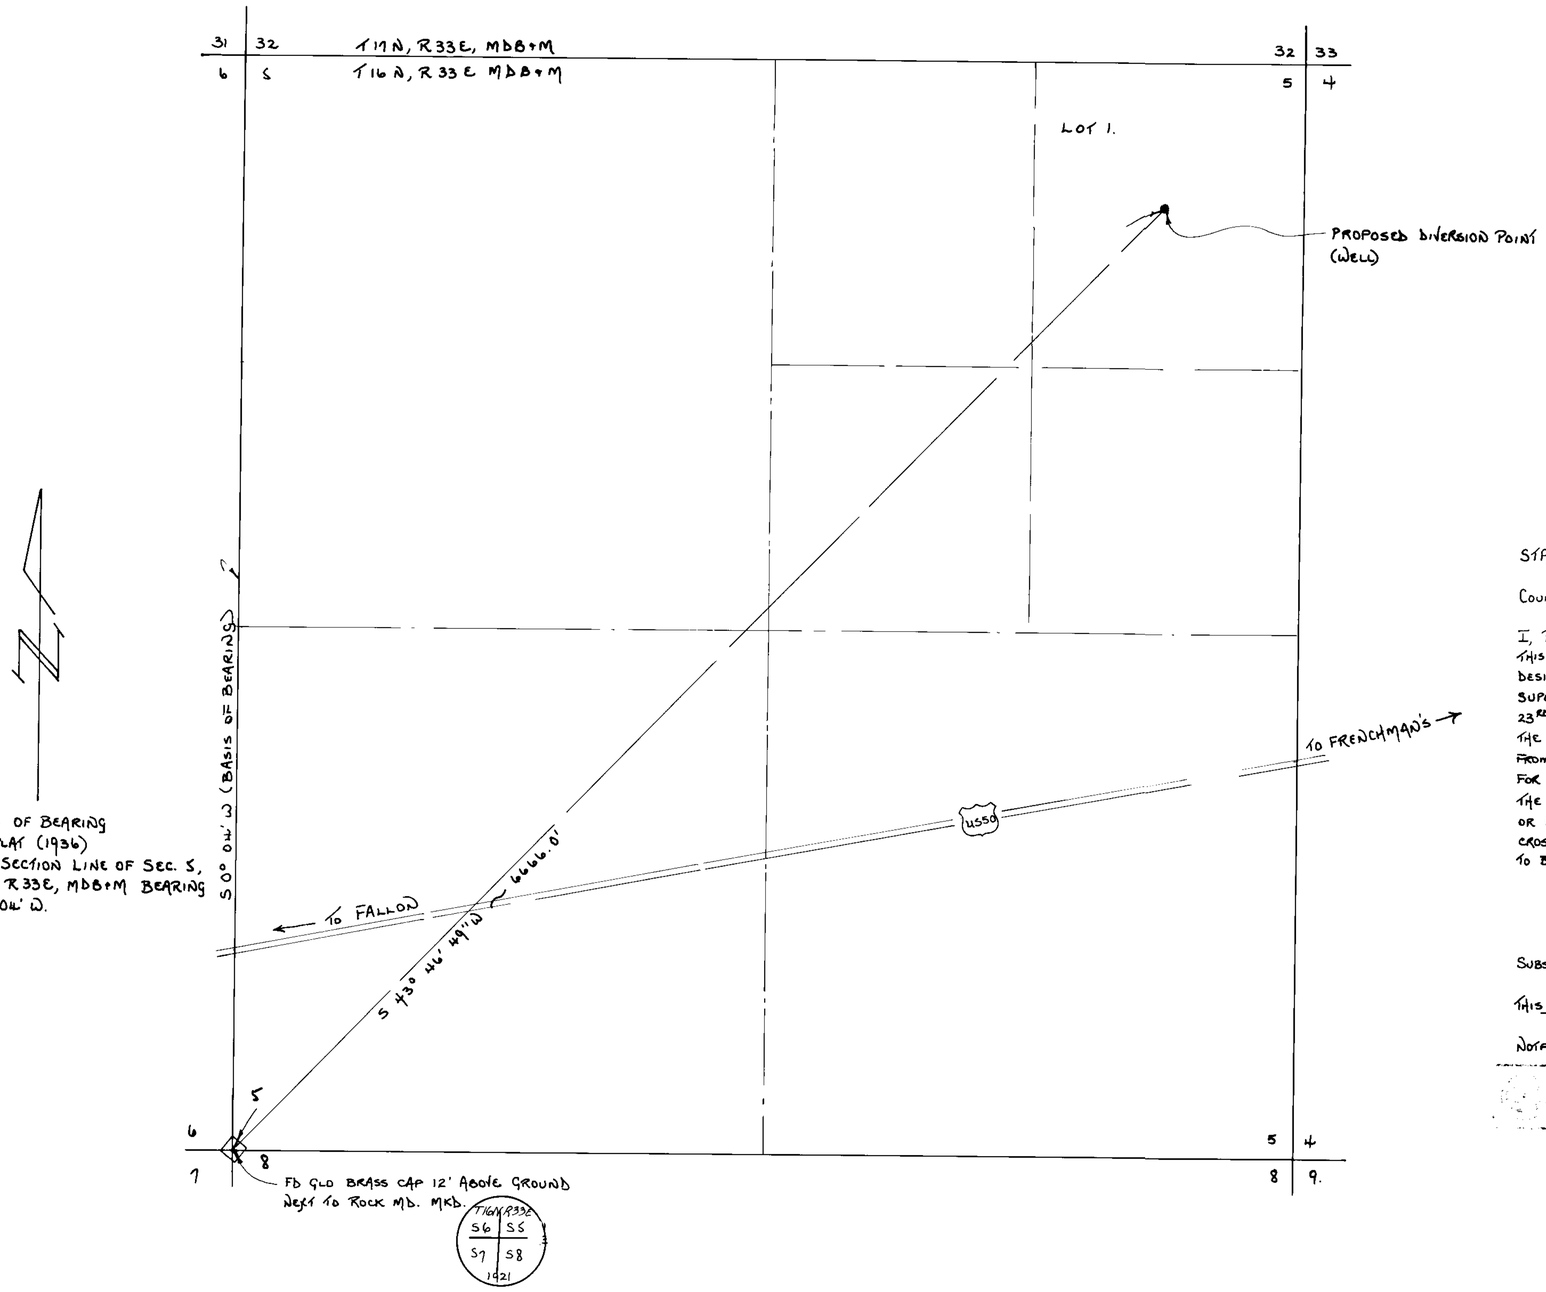

STATE OF NEVADA }
COUNTY OF LYON } S.S

I, ROBERT W. MILLARD, BEING FIRST DULY SWORN, DEPOSE AND SAY THAT THIS MAP, CONSISTING OF 1 SHEET HAS BEEN CORRECTLY DRAWN TO THE DESIGNATED SCALE FROM FIELD NOTES OF A SURVEY MADE UNDER MY SUPERVISION AND DIRECTION BETWEEN THE 15TH DAY OF NOVEMBER, AND THE 23RD DAY OF NOVEMBER, 1985; THAT IT TRULY AND CORRECTLY REPRESENTS THE PROPOSED LOCATION AND EXTENT OF THE WORKS USED TO DIVERT WATER FROM AN UNDERGROUND SOURCE IN CHURCHILL COUNTY, BY TIMOTHY J. DURBIN FOR QUASI-MUNICIPAL PURPOSES. THAT THE PROPOSED POINT OF DIVERSION, THE APPROXIMATE LOCATION AND SIZE OF DIVERTING CHANNEL, ALL RESERVOIRS OR BASINS, THE LOCATION, AND NAMES OF ALL OTHER WORKS WHICH WILL CROSS OR CONNECT WITH THE PROPOSED WORKS, AND THE BOUNDARY OF ALL LANDS, TO BE SERVED ARE FULLY AND CORRECTLY DESIGNATED THEREON.

[signature]
STATE WATER RIGHT SURVEYOR Nº 215

SUBSCRIBED AND SWORN TO BEFORE ME

THIS 26th DAY OF November, 1985.

NOTARY PUBLIC IN AND FOR Lyon COUNTY, NEVADA.

[signature]

Analisa U. Davis

0 100 400 800 1200 1600
SCALE 1" = 400'

Note: For Place of Use - See Sheet 2 of Map for Application Nº 49200

NOV 27 1985

PREPARED BY:
LIAHONA ENGINEERING.
P.O. BOX 1059
FERNLEY, NV. 89408
1-702-575-2563

MAP
TO ACCOMPANY APPLICATION Nº 49206
TO APPROPRIATE WATER FOR QUASI-MUNICIPAL PURPOSES
BY: TIMOTHY J. DURBIN.
FROM: AN UNDERGROUND SOURCE.
IN: CHURCHILL COUNTY, NEVADA.

49206