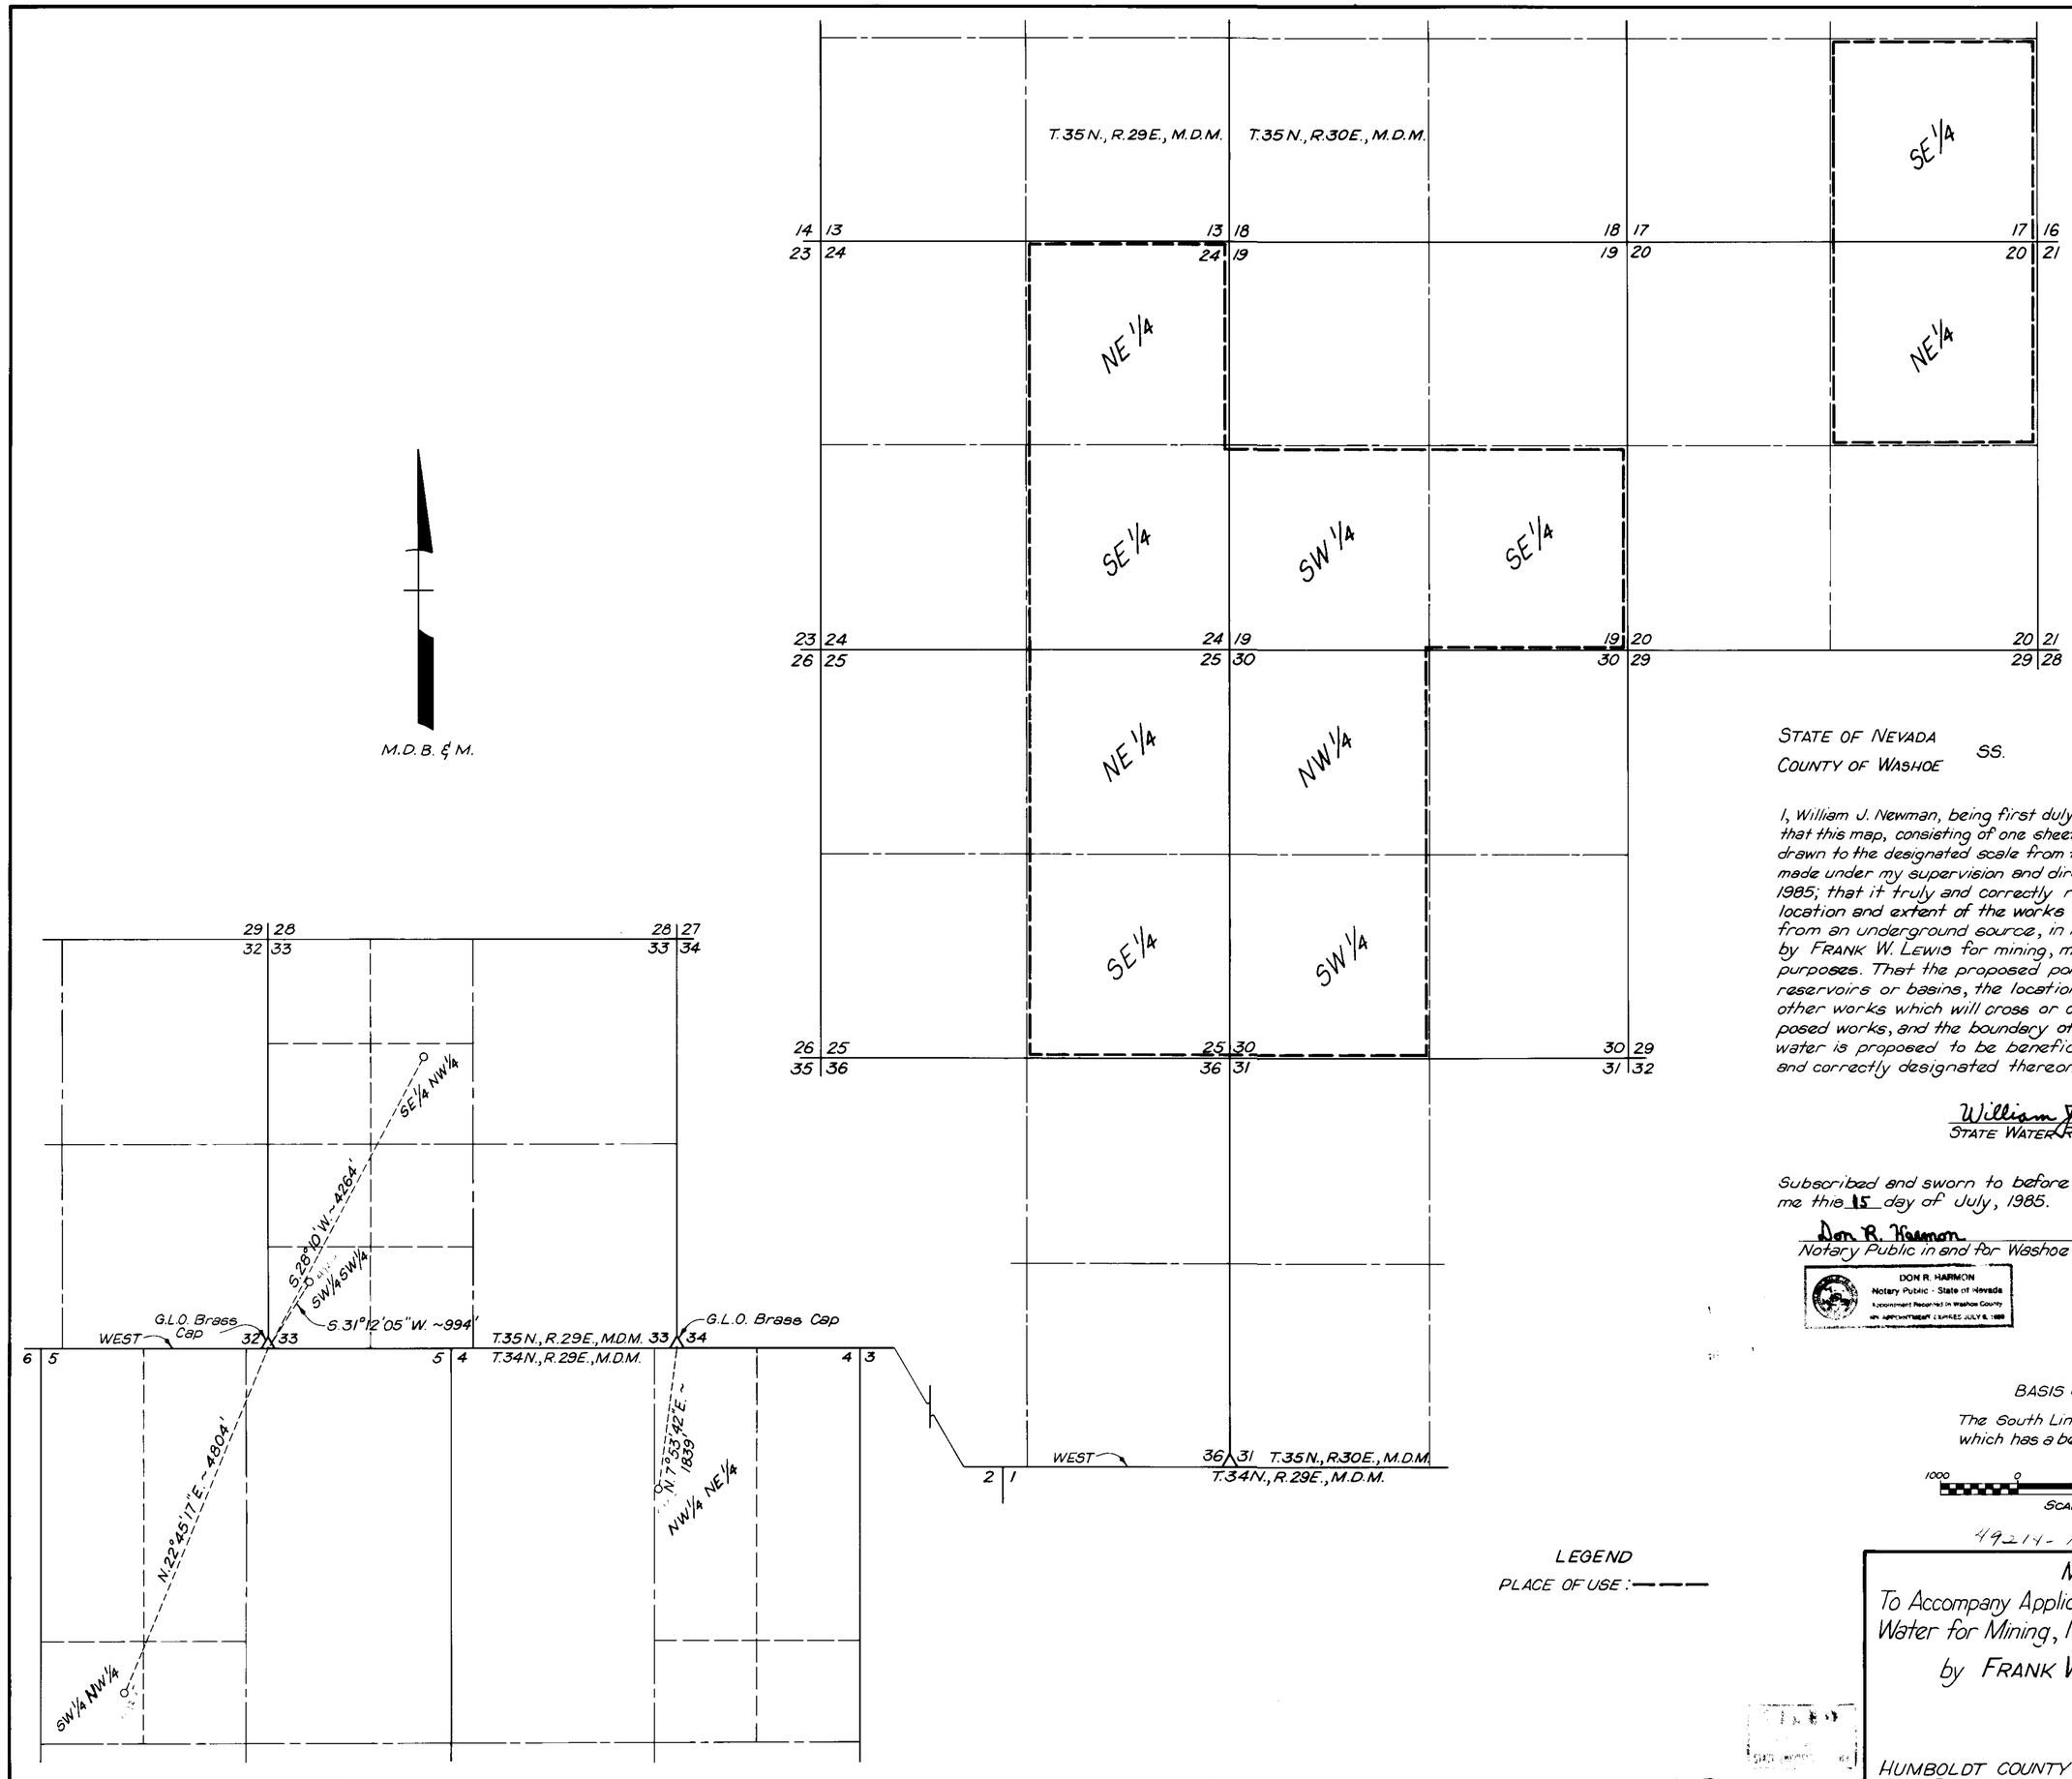

STATE OF NEVADA
COUNTY OF WASHOE SS.

I, William J. Newman, being first duly sworn, depose and say that this map, consisting of one sheet, has been correctly drawn to the designated scale from field notes of a survey made under my supervision and direction, on June 21, 1985; that it truly and correctly represents the proposed location and extent of the works used to divert water from an underground source, in Humboldt County, Nevada by FRANK W. LEWIS for mining, milling and domestic purposes. That the proposed point of diversion, all reservoirs or basins, the location and names of all other works which will cross or connect with the proposed works, and the boundary of all lands on which water is proposed to be beneficially used, are fully and correctly designated thereon.

William J. Newman
STATE WATER RIGHT SURVEYOR No. 285

Subscribed and sworn to before me this 15 day of July, 1985.

Don R. Harmon
Notary Public in and for Washoe County, Nevada.

DON R. HARMON
Notary Public - State of Nevada
Appointment Recorded in Washoe County
MY APPOINTMENT EXPIRES JULY 6, 1988

BASIS OF BEARING

The South Line of T.35N., R.29E., M.D.M which has a bearing of East & West

1000 0 1000 2000 3000
SCALE: 1" = 1000'

LEGEND
PLACE OF USE: ———

49214-16

MAP
To Accompany Application To Appropriate Water for Mining, Milling and Domestic Use
by FRANK W. LEWIS

HUMBOLDT COUNTY NEVADA.

49216 49215 49214