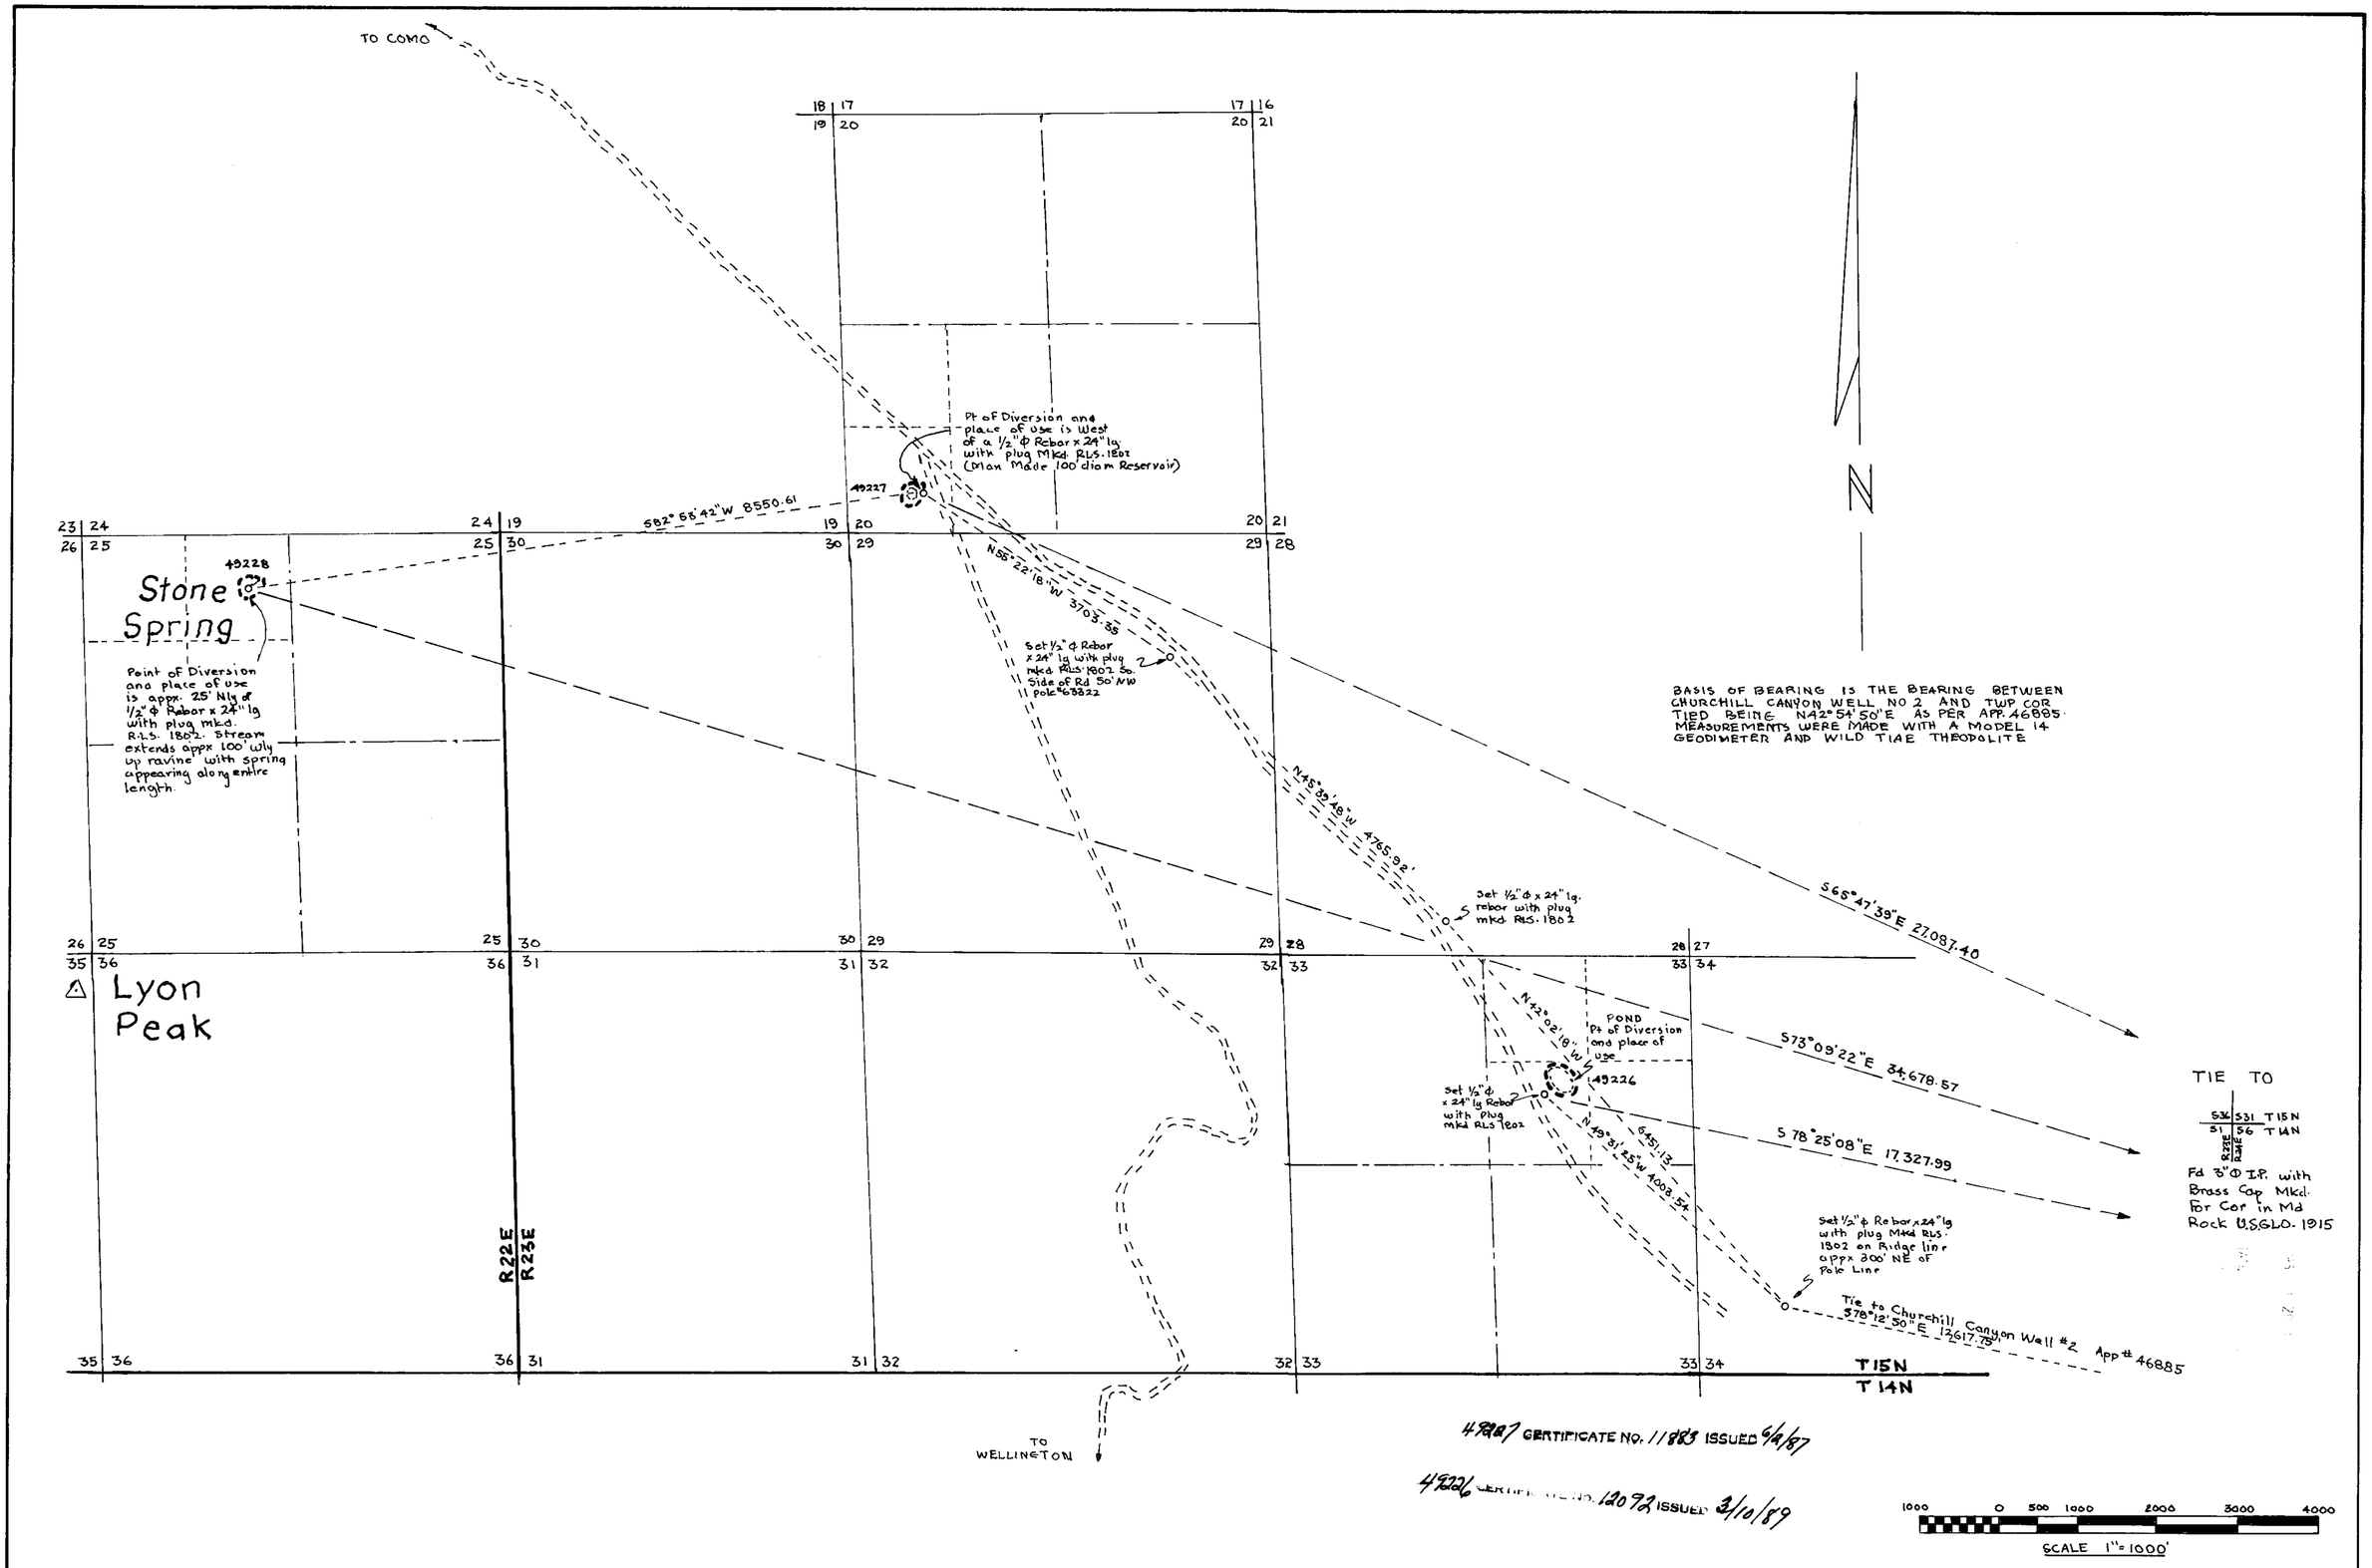

49227 CERTIFICATE NO. 11883 ISSUED 6/4/87

49226 CERTIFICATE NO. 12092 ISSUED 3/10/89

1000 0 500 1000 2000 3000 4000

SCALE 1" = 1000'

STATE OF NEVADA } SS.
COUNTY OF LYON }

I JOHN P. DAVIS, BEING FIRST DULY SWORN DEPOSE AND SAY THAT THIS MAP CONSISTING OF ONE SHEET, HAS BEEN CORRECTLY DRAWN TO THE DESIGNATED SCALE FROM FIELD NOTES OF A SURVEY MADE BY ME, BETWEEN THE 19th DAY OF APRIL 1985 AND THE 9th DAY OF MAY 1985; THAT IT TRULY AND CORRECTLY REPRESENTS THE LOCATION AND EXTENT OF THE WORKS USED TO DIVERT WATER FROM SURFACE SOURCES IN LYON CO, NEVADA BY SARIO LIVESTOCK CO. A PARTNERSHIP OF GARDERVILLE, NEVADA, FOR STOCKWATERING PURPOSES. THAT THE PROPOSED POIN OF DIVERSION, THE APPROXIMATE LOCATION AND SIZE OF THE PLACE AND MANNER OF USE ARE FULLY AND CORRECTLY DESIGNATED THEREON.

John P. Davis
JOHN P. DAVIS
STATE WATER RIGHTS SURVEYOR
NO 545

REGISTERED LAND SURVEYOR · STATE OF NEVADA · JOHN P. DAVIS · No. 1802

SUBSCRIBED AND SWORN TO BEFORE ME THIS 25th DAY OF JULY 1985
NOTARY PUBLIC IN AND FOR THE COUNTY OF LYON

Janet A. Sanderson

JANET A. SANDERSON
Notary Public State of Nevada
Appointment Recorded in Lyon County
WILLIAM A. SANDERSON

APPLICATION NO'S

STONE SPRING	49228
RESERVOIR (SEC 20)	49227
POND (SEC 33)	49226

FILED
AUG 28 1985
STATE ENGINEER'S OFFICE

49226-8

MAP
TO ACCOMPANY APPLICATIONS TO APPROPRIATE WATER FROM SURFACE SOURCES FOR STOCK-WATERING PURPOSES BY SARIO LIVESTOCK CO. A PARTNERSHIP AND U.S. DEPT. INT. BLM AS TO 49226 & 49227, SITUATE IN LYON COUNTY, NEVADA
SW¼ NE¼, SEC 33, T15N, R23E, M.D.M.
SW¼ SW¼, SEC 20, T15N, R23E, M.D.M.
NE¼ NW¼, SEC 25, T15N, R22E, M.D.M.

BY
JOHN P. DAVIS
BOX 162
WELLINGTON, NV.

APRIL-MAY 1985

SCALE 1" = 1000'

49228 49227 49226

SN719 FB 39