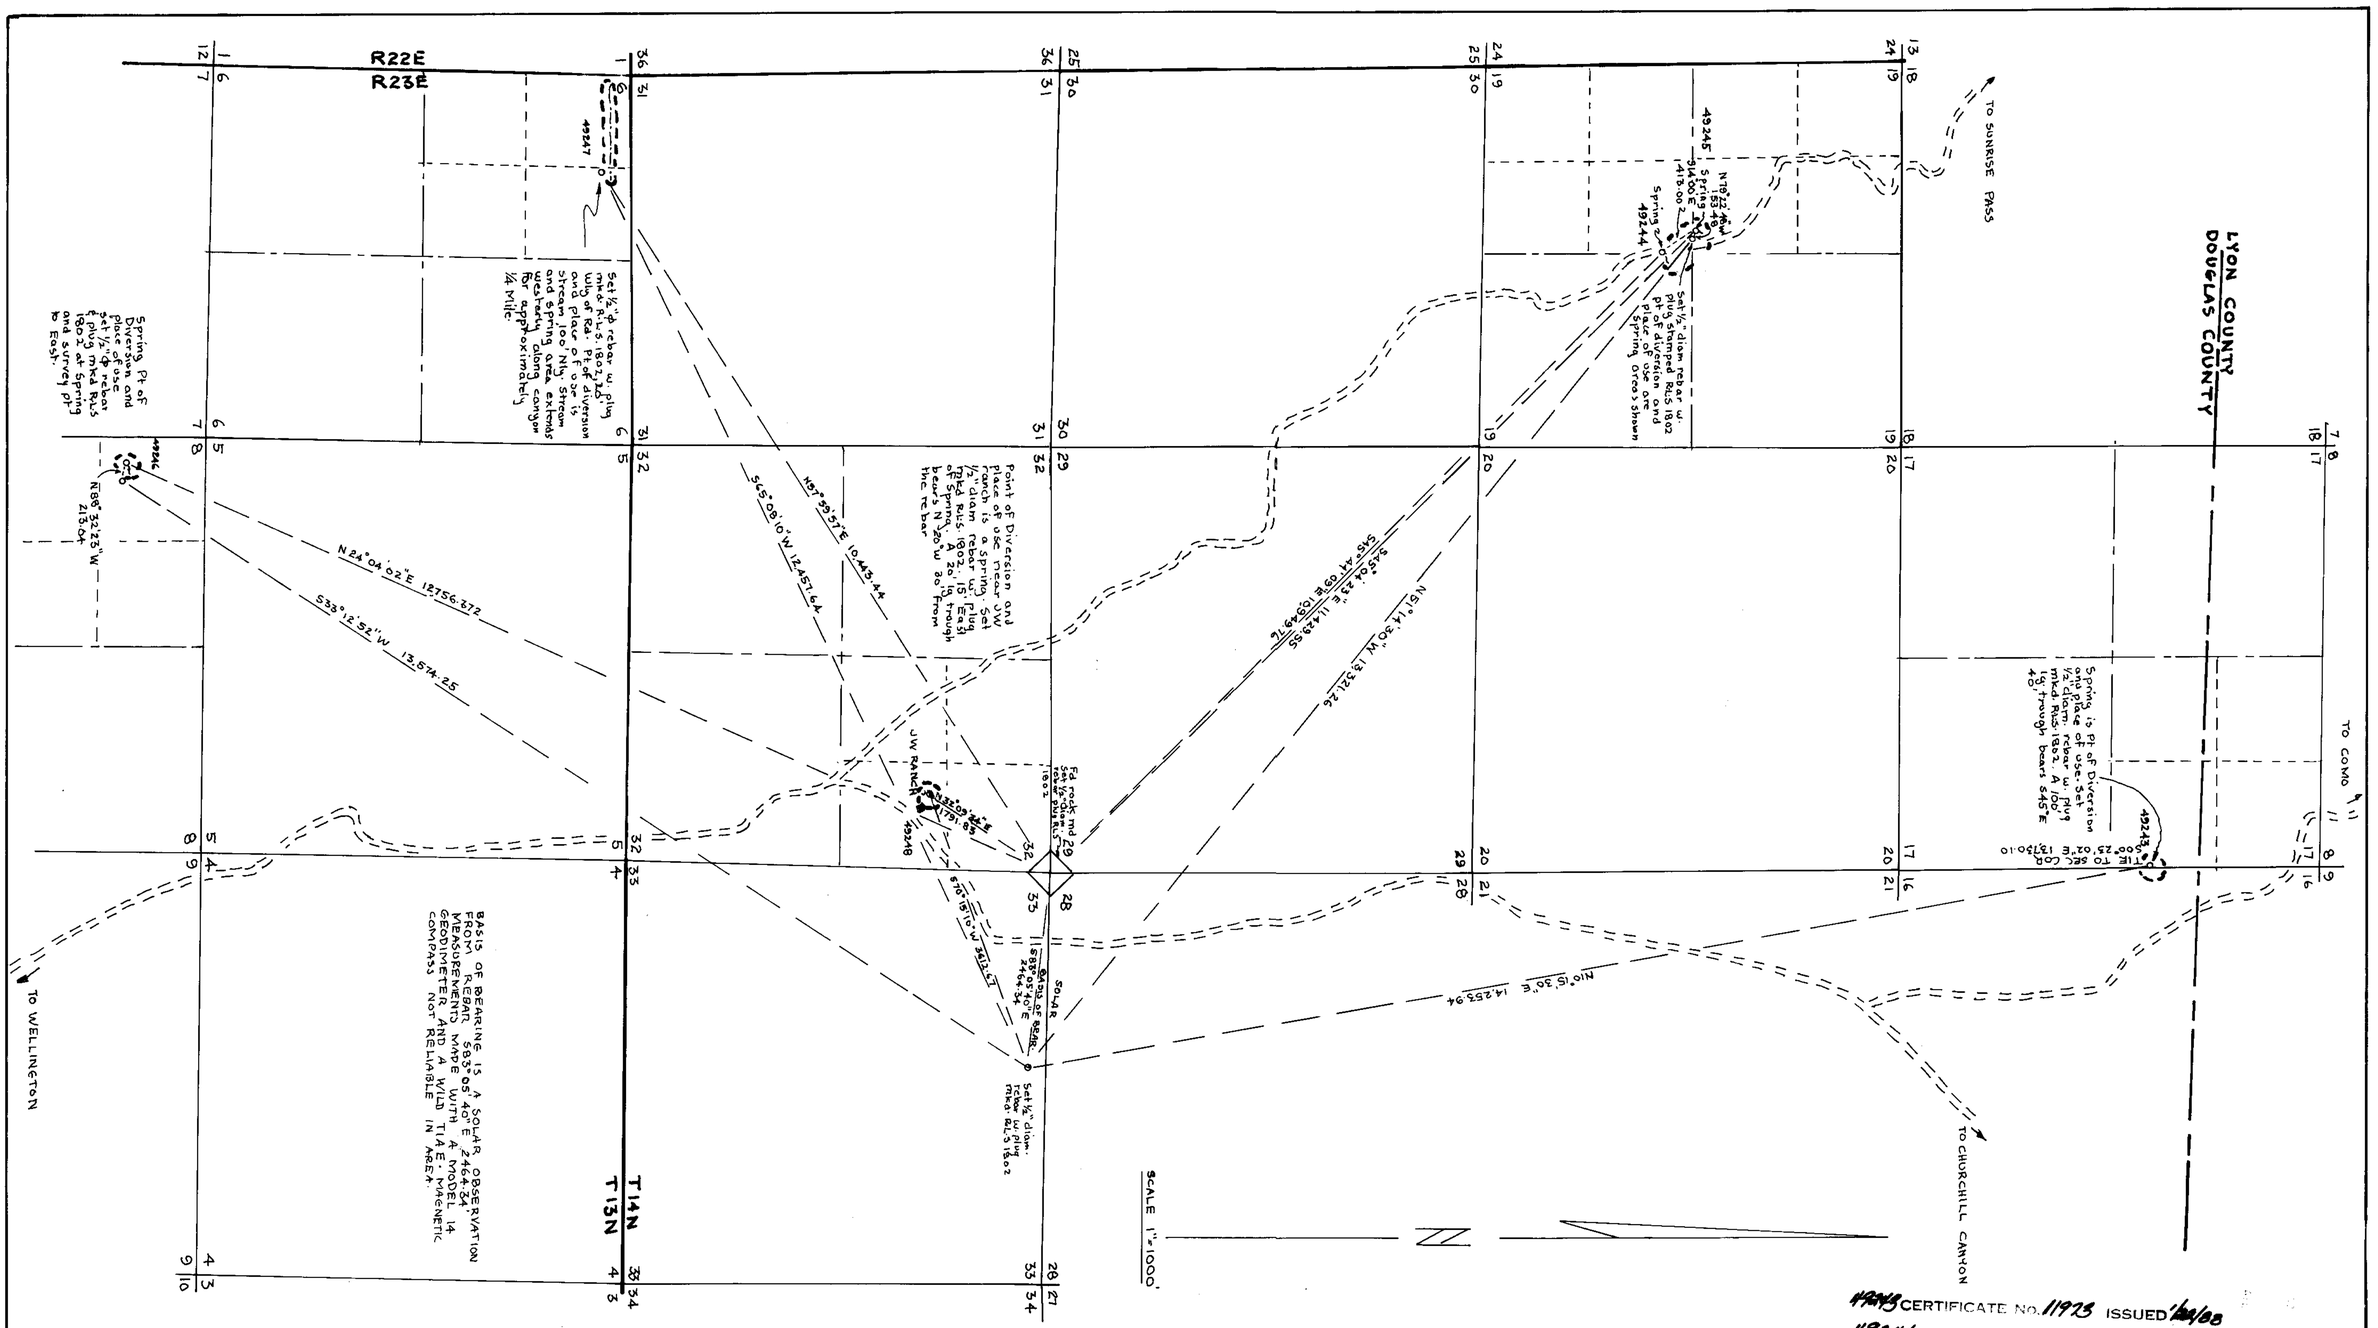

49243 CERTIFICATE No. 11973 ISSUED 1/22/88
49244 CERTIFICATE No. 11884 ISSUED 6/2/87
49245 CERTIFICATE No. 11885 ISSUED 6/2/87
49247 CERTIFICATE No. 11886 ISSUED 6/2/87
49248 CERTIFICATE No 11887 ISSUED 6/2/87

1000 0 500 1000 2000 3000 4000
SCALE 1" = 1000'

STATE OF NEVADA }
COUNTY OF LYON } SS

I JOHN P. DAVIS BEING FIRST DULY SWORN DEPOSE AND SAY THAT THIS MAP CONSISTING OF ONE SHEET, HAS BEEN CORRECTLY DRAWN TO THE DESIGNATED SCALE FROM FIELD NOTES OF A SURVEY MADE BY ME BETWEEN THE 23rd DAY OF FEBRUARY 1985 AND THE 23rd DAY OF JULY 1985; THAT IT TRULY AND CORRECTLY REPRESENTS THE LOCATION AND EXTENT OF THE WORKS USED TO DIVERT WATER FROM SURFACE SOURCES IN DOUGLAS CO. NEVADA BY SARIO LIVESTOCK CO. A PARTNERSHIP OF GARDNERVILLE, NEVADA FOR STOCK-WATERING PURPOSES. THAT THE PROPOSED POINT OF DIVERSION, THE APPROXIMATE LOCATION AND SIZE OF THE PLACE AND MANNER OF USE ARE FULLY AND CORRECTLY DESIGNATED THEREON.

John P. Davis
JOHN P. DAVIS
STATE WATER RIGHTS SURVEYOR
NO 545

REGISTERED JOHN P. DAVIS No. 1802 NEVADA

SUBSCRIBED AND SWORN TO BEFORE ME THIS 1ST DAY OF AUG. 1985
NOTARY PUBLIC IN AND FOR THE COUNTY OF LYON

JANET A. SANDERSON
Notary Public - State of Nevada
Appointment Recorded in Lyon County
MY APPOINTMENT EXPIRES JULY 3, 1989

FILED
AUG 28 1985
STATE ENGINEER'S OFFICE

49243-8

MAP
TO ACCOMPANY APPLICATIONS TO APPROPRIATE WATER FROM SURFACE SOURCES FOR STOCK-WATERING PURPOSES BY SARIO LIVESTOCK CO A PARTNERSHIP, SITUATE IN DOUGLAS CO. NEV. AND MORE SPECFICALLY WITHIN:

SE¼ NE¼, SEC 17, T14N, R23E, M.D.M. # 49243
SE¼ NW¼, SEC 19, T14N, R23E, M.D.M. # 49245
NE¼ SW¼, SEC 19, T14N, R23E, M.D.M. # 49244
SE¼ NE¼, SEC 32, T14N, R23E, M.D.M. # 49248
NW¼ NW¼, SEC 6, T13N, R23E, M.D.M. # 49247
NW¼ NW¼, SEC 8, T13N, R23E, M.D.M. # 49246

FEB-JULY, 1985 SCALE 1" = 1000'

49248 49247 49246 49244 49245 49243

SN 719 FB 39