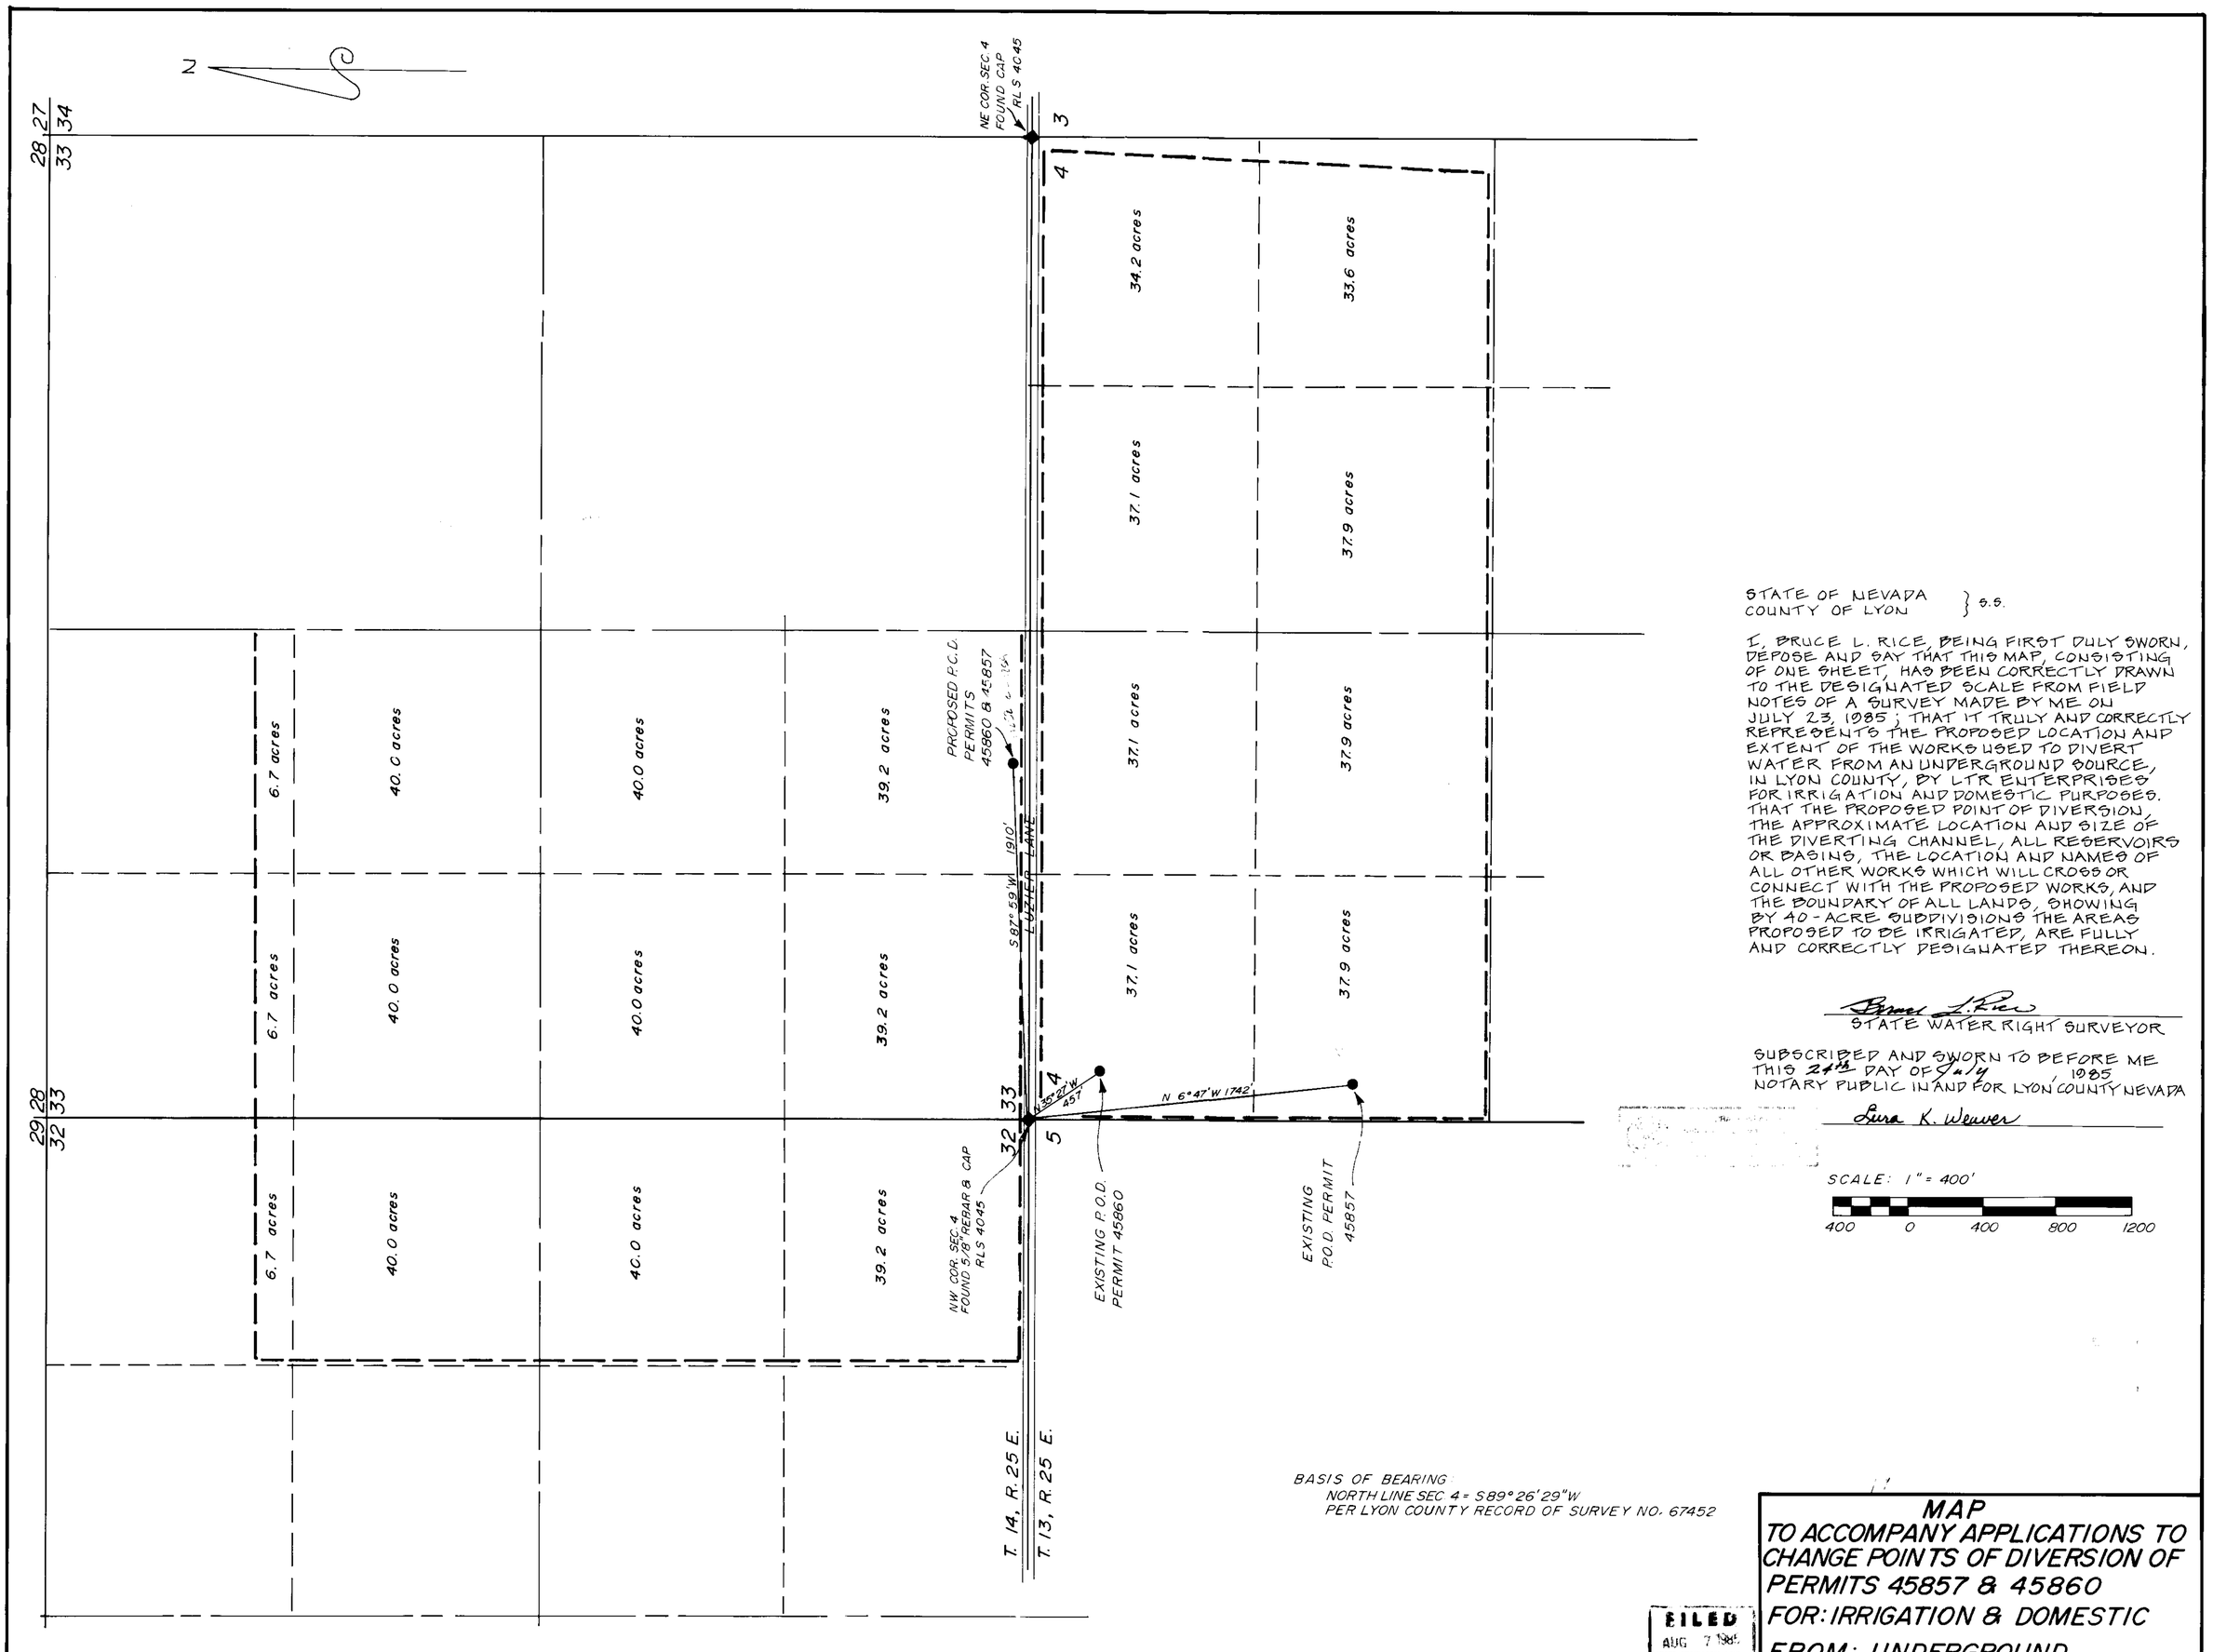

STATE OF NEVADA
COUNTY OF LYON } S.S.

I, BRUCE L. RICE, BEING FIRST DULY SWORN, DEPOSE AND SAY THAT THIS MAP, CONSISTING OF ONE SHEET, HAS BEEN CORRECTLY DRAWN TO THE DESIGNATED SCALE FROM FIELD NOTES OF A SURVEY MADE BY ME ON JULY 23, 1985; THAT IT TRULY AND CORRECTLY REPRESENTS THE PROPOSED LOCATION AND EXTENT OF THE WORKS USED TO DIVERT WATER FROM AN UNDERGROUND SOURCE, IN LYON COUNTY, BY LTR ENTERPRISES FOR IRRIGATION AND DOMESTIC PURPOSES. THAT THE PROPOSED POINT OF DIVERSION, THE APPROXIMATE LOCATION AND SIZE OF THE DIVERTING CHANNEL, ALL RESERVOIRS OR BASINS, THE LOCATION AND NAMES OF ALL OTHER WORKS WHICH WILL CROSS OR CONNECT WITH THE PROPOSED WORKS, AND THE BOUNDARY OF ALL LANDS, SHOWING BY 40-ACRE SUBDIVISIONS THE AREAS PROPOSED TO BE IRRIGATED, ARE FULLY AND CORRECTLY DESIGNATED THEREON.

Bruce L. Rice
STATE WATER RIGHT SURVEYOR

SUBSCRIBED AND SWORN TO BEFORE ME
THIS 24th DAY OF July, 1985
NOTARY PUBLIC IN AND FOR LYON COUNTY NEVADA

Lura K. Wenver

SCALE: 1" = 400'

400 0 400 800 1200

BASIS OF BEARING:
NORTH LINE SEC 4 = S89°26'29"W
PER LYON COUNTY RECORD OF SURVEY NO. 67452

MAP
TO ACCOMPANY APPLICATIONS TO CHANGE POINTS OF DIVERSION OF PERMITS 45857 & 45860

FOR: IRRIGATION & DOMESTIC

FROM: UNDERGROUND

BY: LTR ENTERPRISES

FILED
AUG 7 1985
STATE ENGINEER'S OFFICE

RICE ENGINEERING
Civil Engineering & Surveying
P.O. BOX 130
2299 HWY 208
SMITH, NEVADA

49259 49258