MONSEN ENG. 100 10-81 MC 2965*

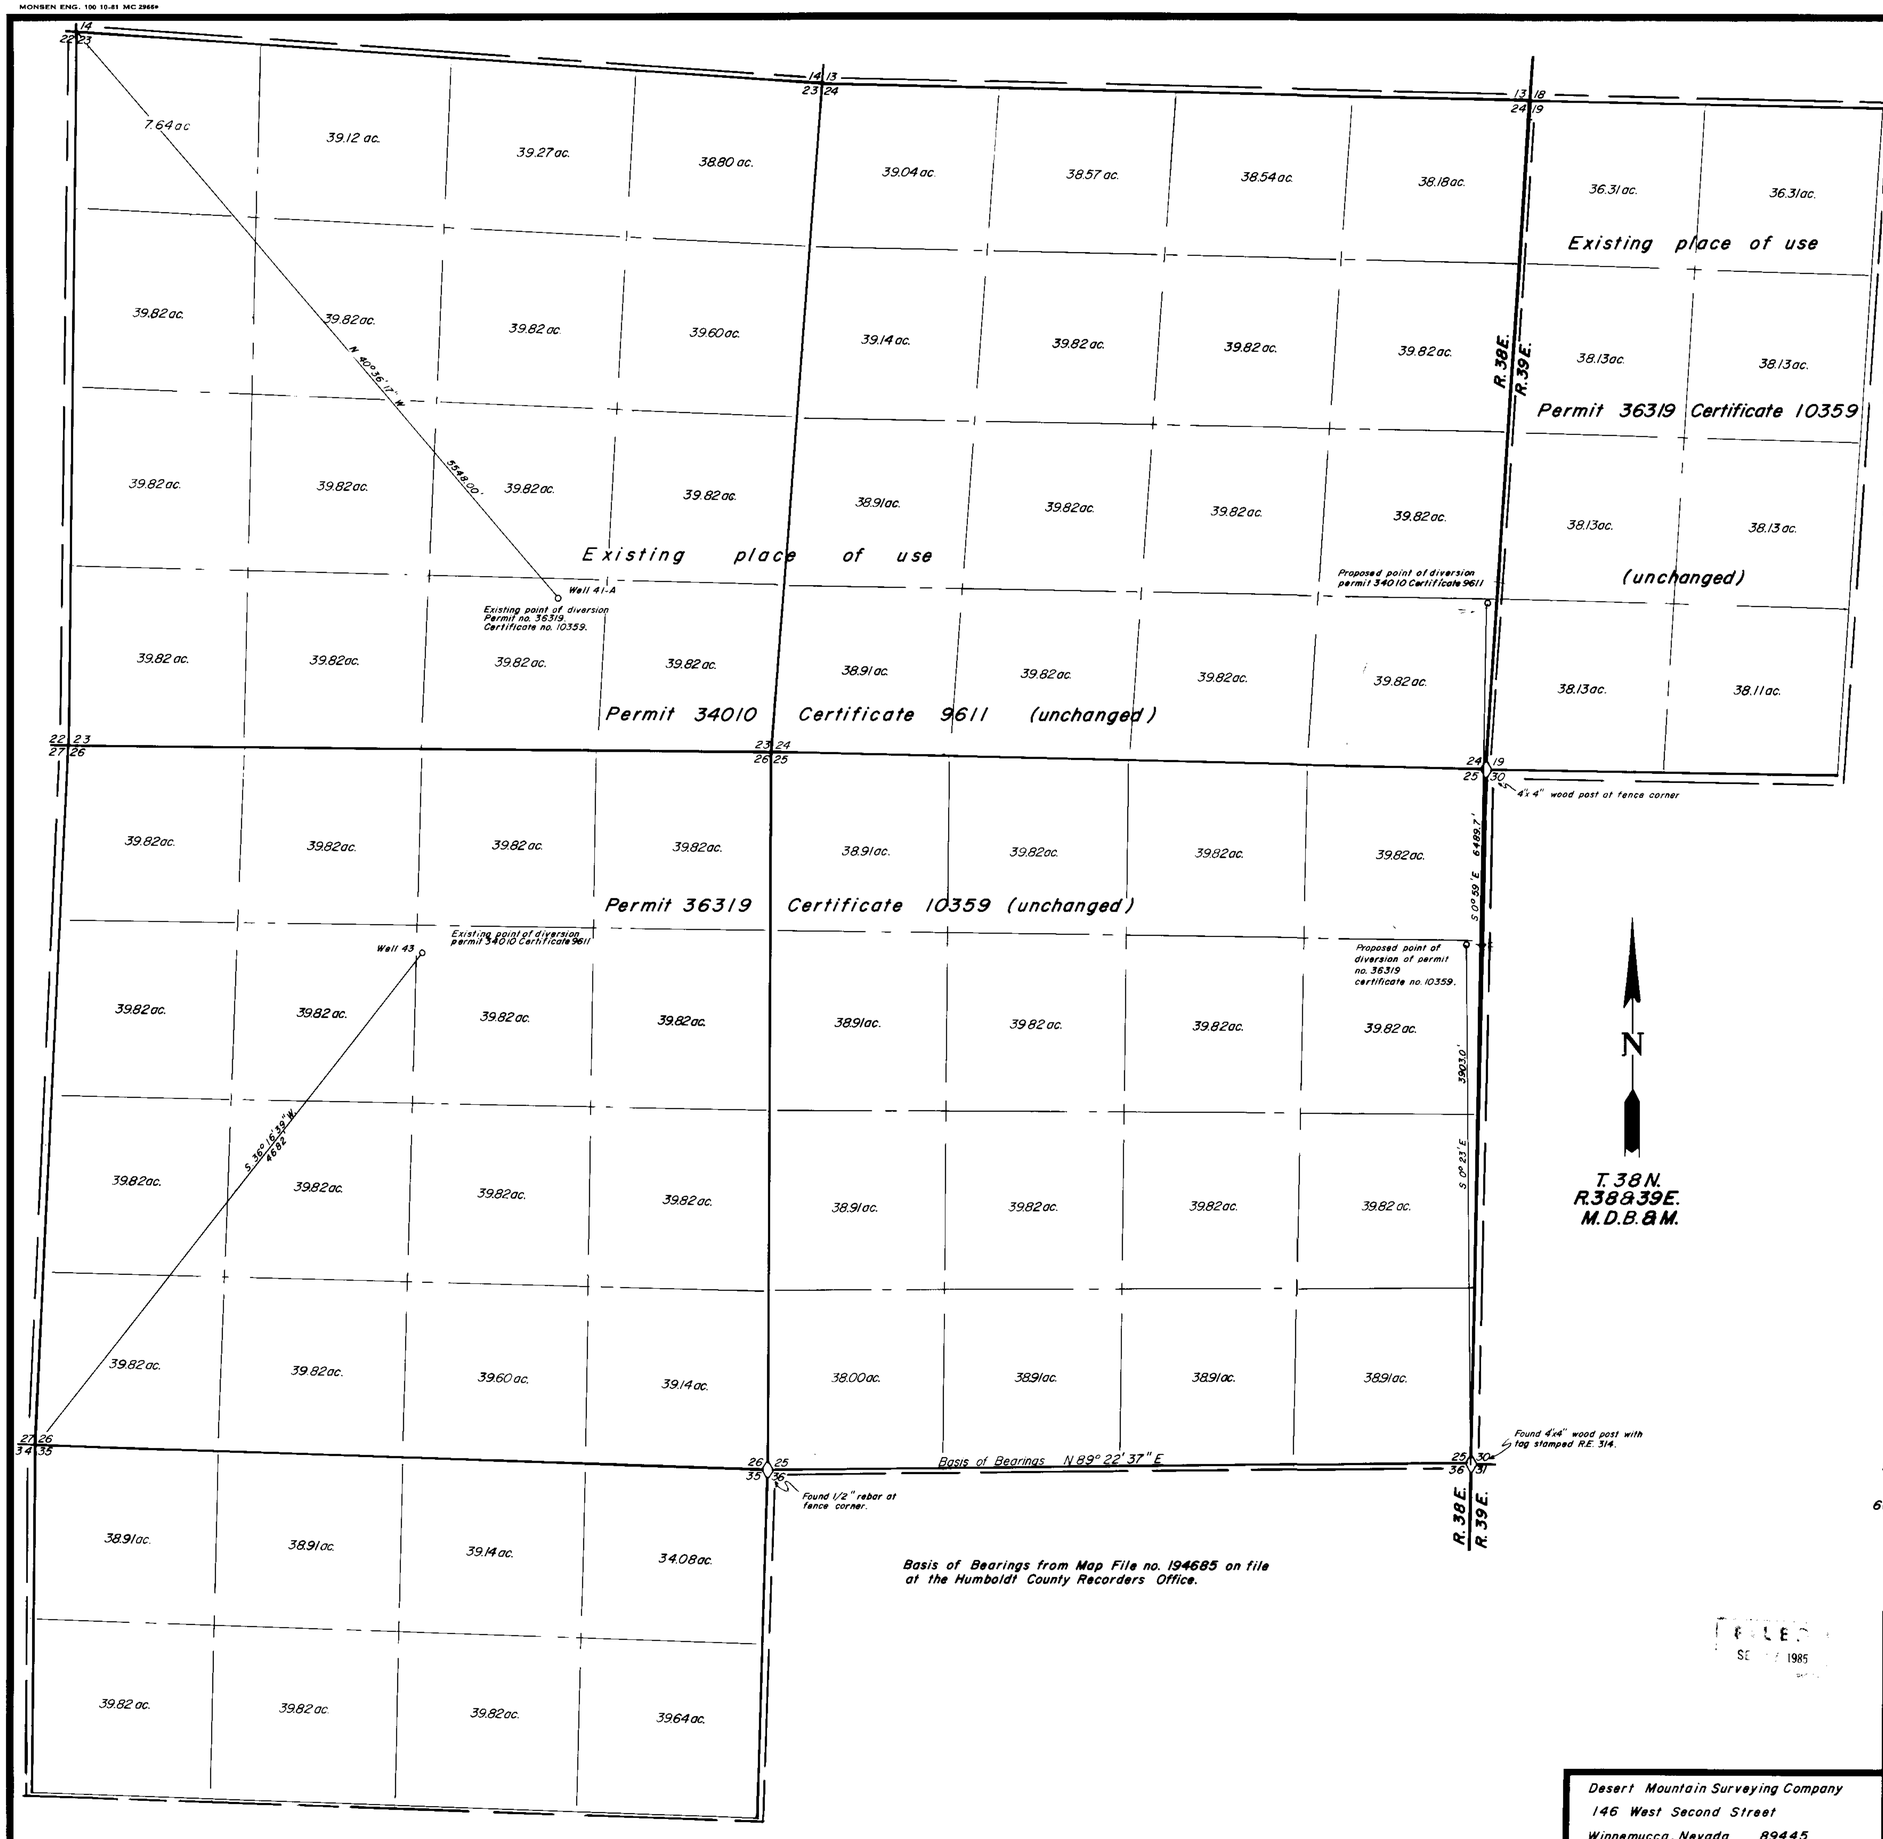

Basis of Bearings from Map File no. 194685 on file at the Humboldt County Recorders Office.

State of Nevada
County of Humboldt } S.S.

I, Robert N. Caldwell, being first duly sworn, depose and say that this map, consisting of 1 sheets, has been correctly drawn from field notes of a survey made by me on the 23rd. of august 1985, that it truly and correctly represents the location and extent of the works used to divert water from underground in Humboldt County by Winnemucca Farms Inc. for Irrigation and Domestic purposes, that the proposed point of diversion, the approximate location and size of the diverting channel, all reservoirs or basins, the locations and names of all other works which will cross or connect with the proposed works, and the boundary of all lands, showing by 40-acre subdivisions the areas proposed to be irrigated, are fully and correctly designated thereon.

Robert N. Caldwell
State Water Right Surveyor No. 468

REGISTERED LAND SURVEYOR ROBERT N. CALDWELL 4233 STATE OF NEVADA
8-29-85

Subscribed and sworn to before me this 29th day of August 1985

Helen F. Hemmert
Notary Public

Scale 1" = 600'

600' 0 600' 1200' 1800' 2400'

FILED
SEP 1985

Desert Mountain Surveying Company
146 West Second Street
Winnemucca, Nevada 89445

MAP TO ACCOMPANY
APPLICATION TO CHANGE
POINT OF DIVERSION
of Permit No. 34010 Certificate No. 9611 &
Permit No. 36319 Certificate No. 10359
From Underground in Humboldt County
By Winnemucca Farms Inc.
for Irrigation and Domestic Purposes
HUMBOLDT COUNTY NEVADA

49322 49321