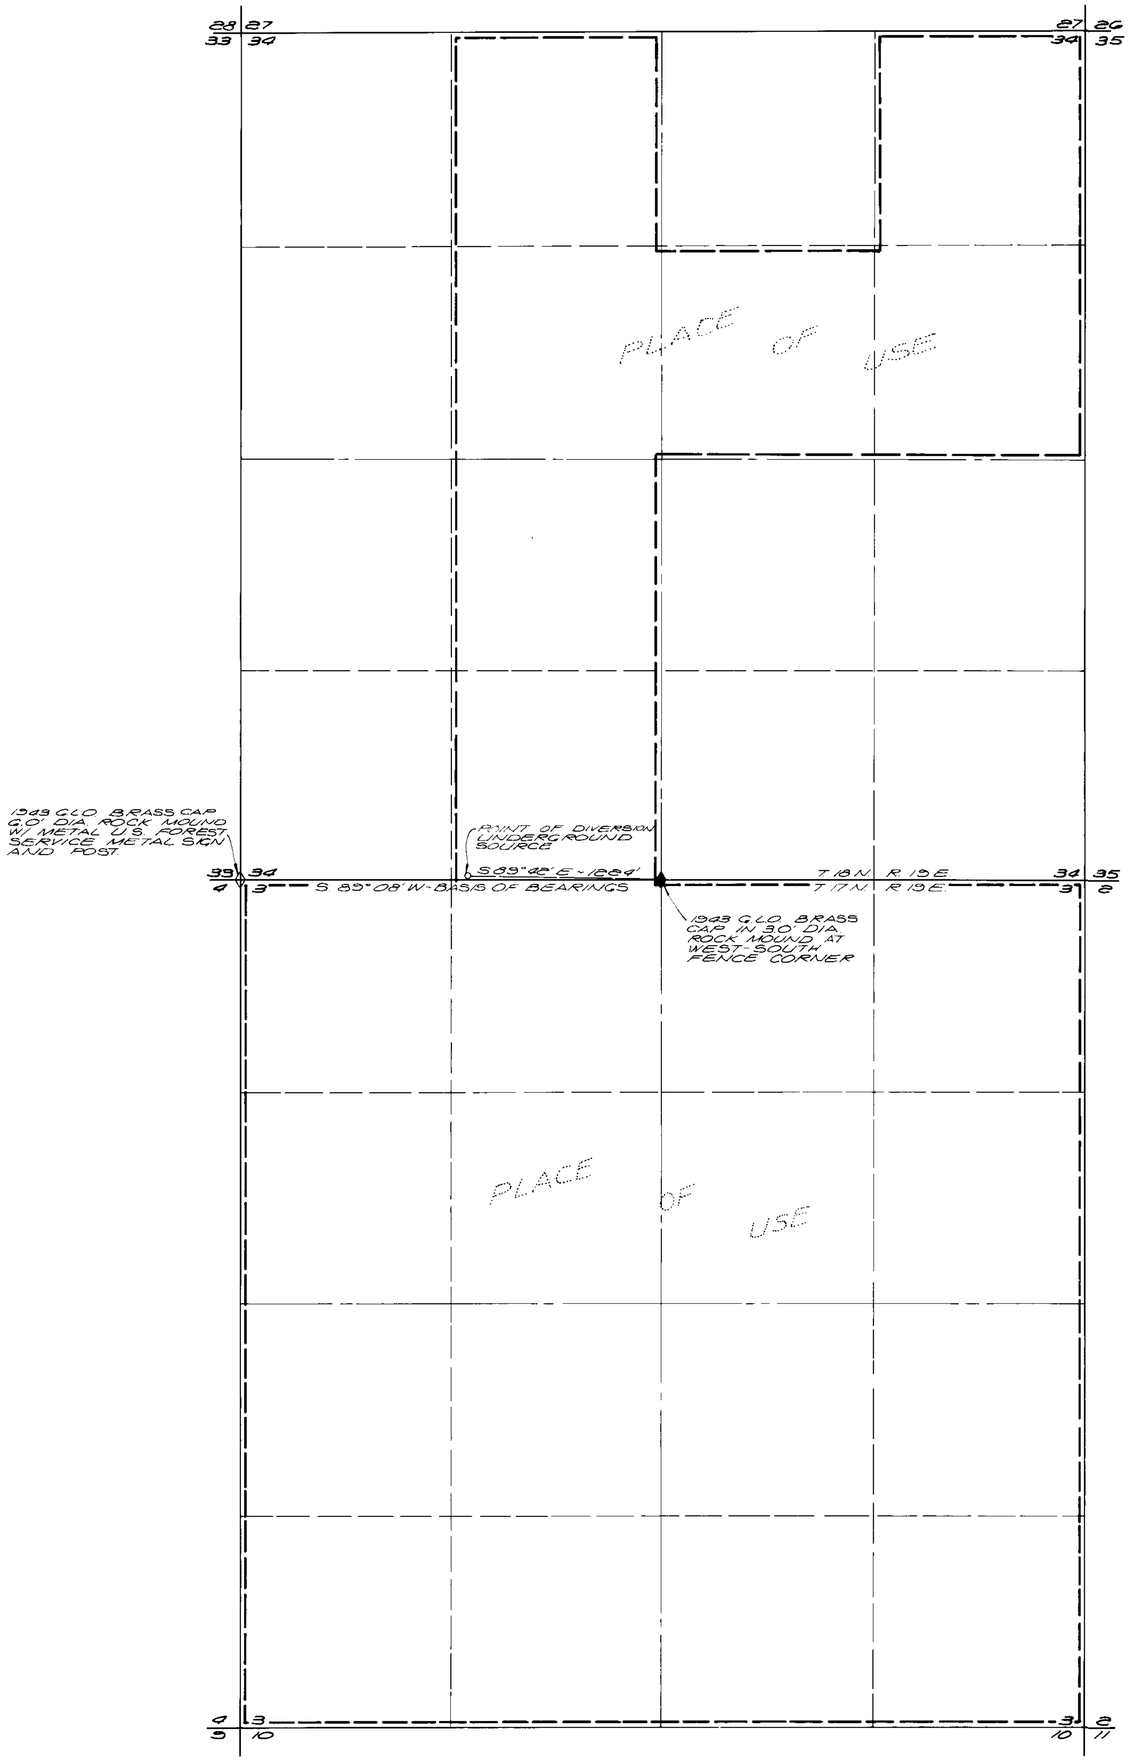

1"=500'

STATE OF NEVADA

S.S.

COUNTY OF WASHOE

I, LEE H SMITHSON, BEING FIRST DULY SWORN, DEPOSE AND SAY THAT THIS MAP CONSISTING OF ONE SHEET, HAS BEEN CORRECTLY DRAWN TO THE DESIGNATED SCALE FROM FIELD NOTES OF A SURVEY MADE UNDER MY SUPERVISION AND DIRECTION, ON THE 25th DAY OF MAY, 1983, THAT IT TRUELY AND CORRECTLY REPRESENTS THE PROPOSED LOCATION AND THE EXTENT OF THE WORKS USED TO DIVERT WATER FROM AN UNDERGROUND SOURCE IN WASHOE COUNTY, NEVADA BY MERL B WINDBURN AND GEORGE W POORE FOR QUASI MUNICIPAL (SUBDIVISION) PURPOSES.

THAT THE PROPOSED POINT OF DIVERSION, THE APPROXIMATE LOCATION AND SIZE OF THE DIVERTING CHANNEL, ALL RESERVOIRS OR BASINS, LOCATION AND NAMES OF ALL OTHER WORKS WHICH WILL CROSS OR CONNECT WITH THE PROPOSED WORKS, AND THE BOUNDARY OF ALL LANDS, SHOWING BY 40-ACRE SUBDIVISIONS THE AREAS PROPOSED TO BE USED, ARE FULLY AND CORRECTLY DESIGNATED THEREON.

Lee H Smithson

LEE H SMITHSON
WATER RIGHTS SURVEYOR NO. 578

SUBSCRIBED AND SWORN TO BEFORE ME THIS 17th DAY OF February, 1984. NOTARY PUBLIC FOR WASHOE COUNTY NEVADA.

Michele Willard

500 0 500 1000 1500 2000

MAP
TO ACCOMPANY APPLICATIONS
TO APPROPRIATE WATER
BY
MERL B. WINDBURN AND
GEORGE POORE
FOR
QUASI MUNICIPAL USE
(SUBDIVISION)
FROM
AN UNDERGROUND SOURCE

52127 49324