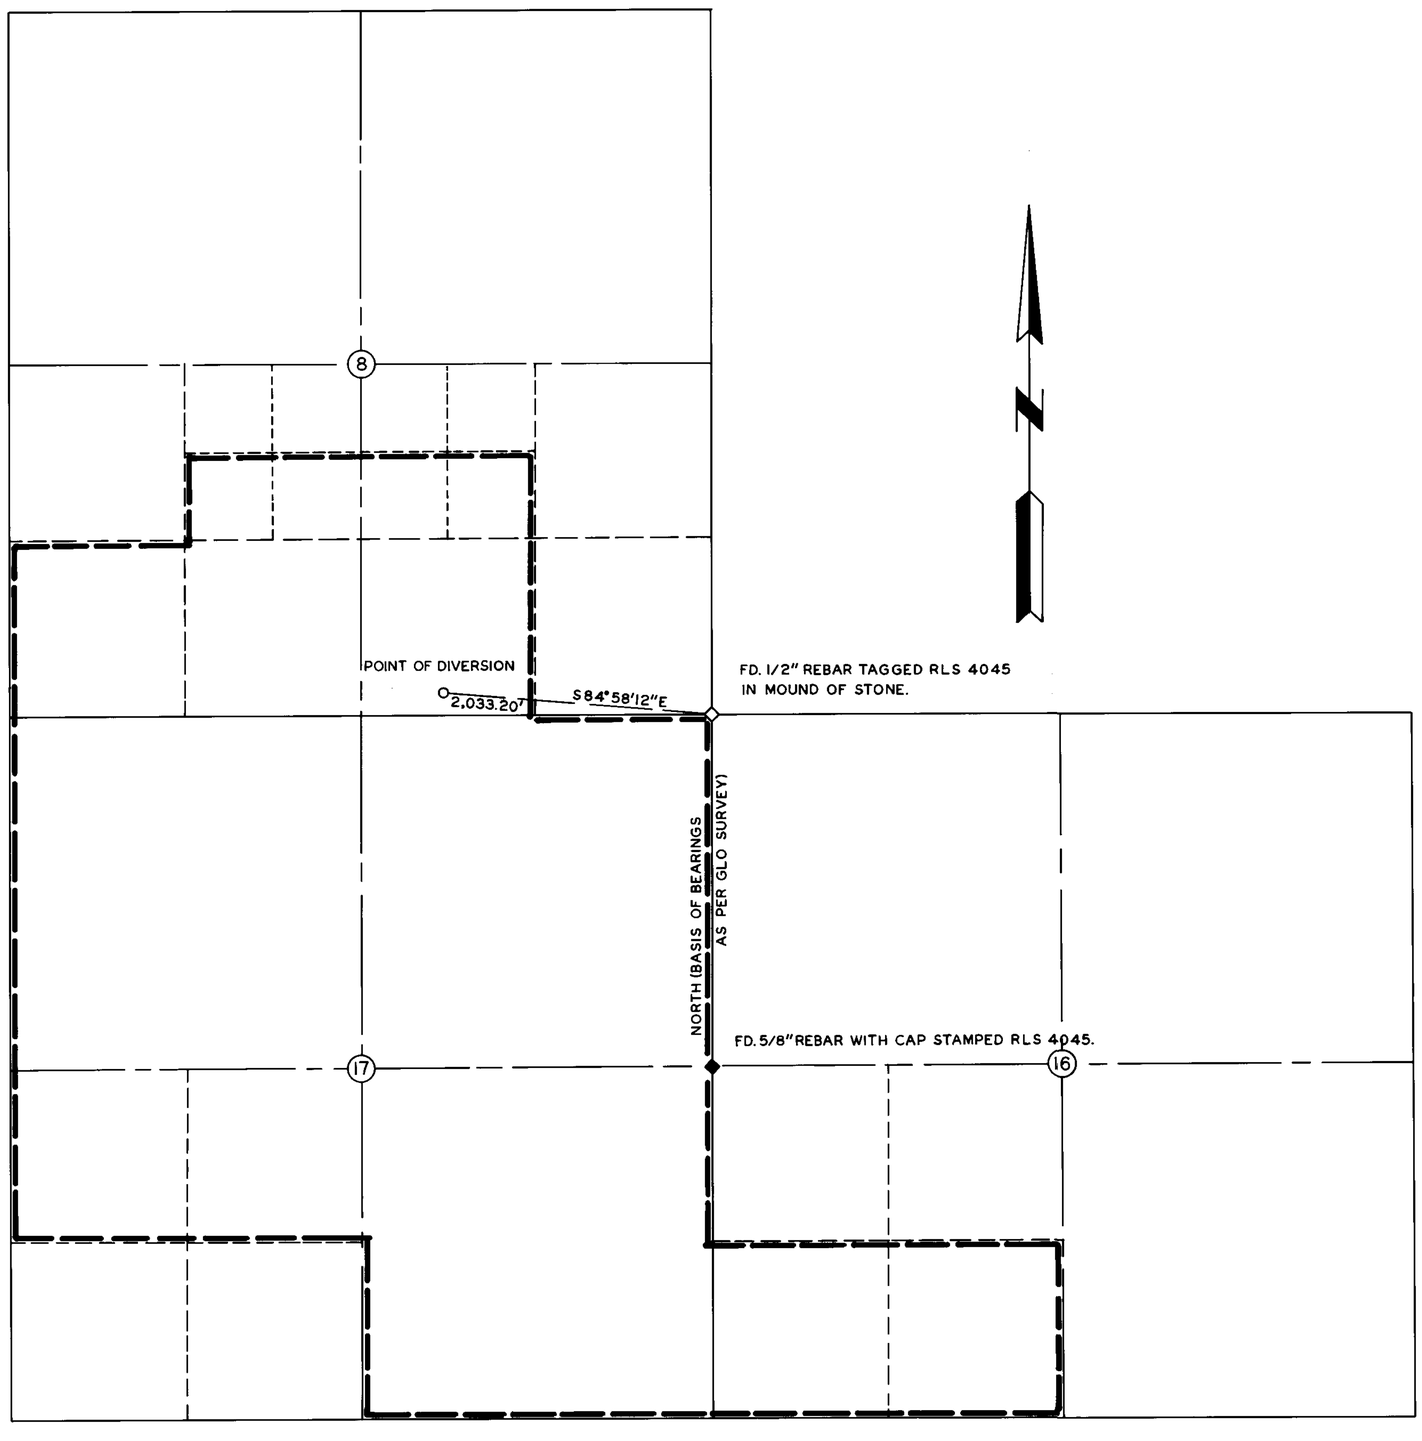

T. 13 N., R. 24 E., M.D.B.&M.

STATE OF NEVADA
COUNTY OF LYON S.S.

I, WYATT J. OWENS, BEING FIRST DULY SWORN, DEPOSE AND SAY THAT THIS MAP, CONSISTING OF ONE SHEET, HAS BEEN CORRECTLY DRAWN TO THE DESIGNATED SCALE FROM FIELD NOTES OF A SURVEY MADE BY ME ON THE 11 TH DAY OF SEPTEMBER, 1985; THAT IT TRULY AND CORRECTLY REPRESENTS THE PROPOSED WELL LOCATION AND SHOWS THE BOUNDARY OF ALL LAND, BY 40 ACRE SUBDIVISION, TO BE INCLUDED, AND ARE FULLY AND CORRECTLY DESIGNATED HEREON AS THEY EXIST IN LYON COUNTY AND WILL BE APPROPRIATED BY N.S. SCHWARTZ.

Wyatt J. Owens
STATE WATER RIGHT SURVEYOR

SUBSCRIBED AND SWORN TO BEFORE ME THIS 17 DAY OF September, 1985.

Phyllis B. Clark
PHYLLIS B. CLARK
Notary Public

SCALE 1"=600'

0 500 1000 1500 2000 2500 3000

MAP
TO ACCOMPANY APPLICATION
TO APPROPRIATE WATER FOR
MINING USE BY
N. S. SCHWARTZ
FROM UNDERGROUND SOURCE

49399