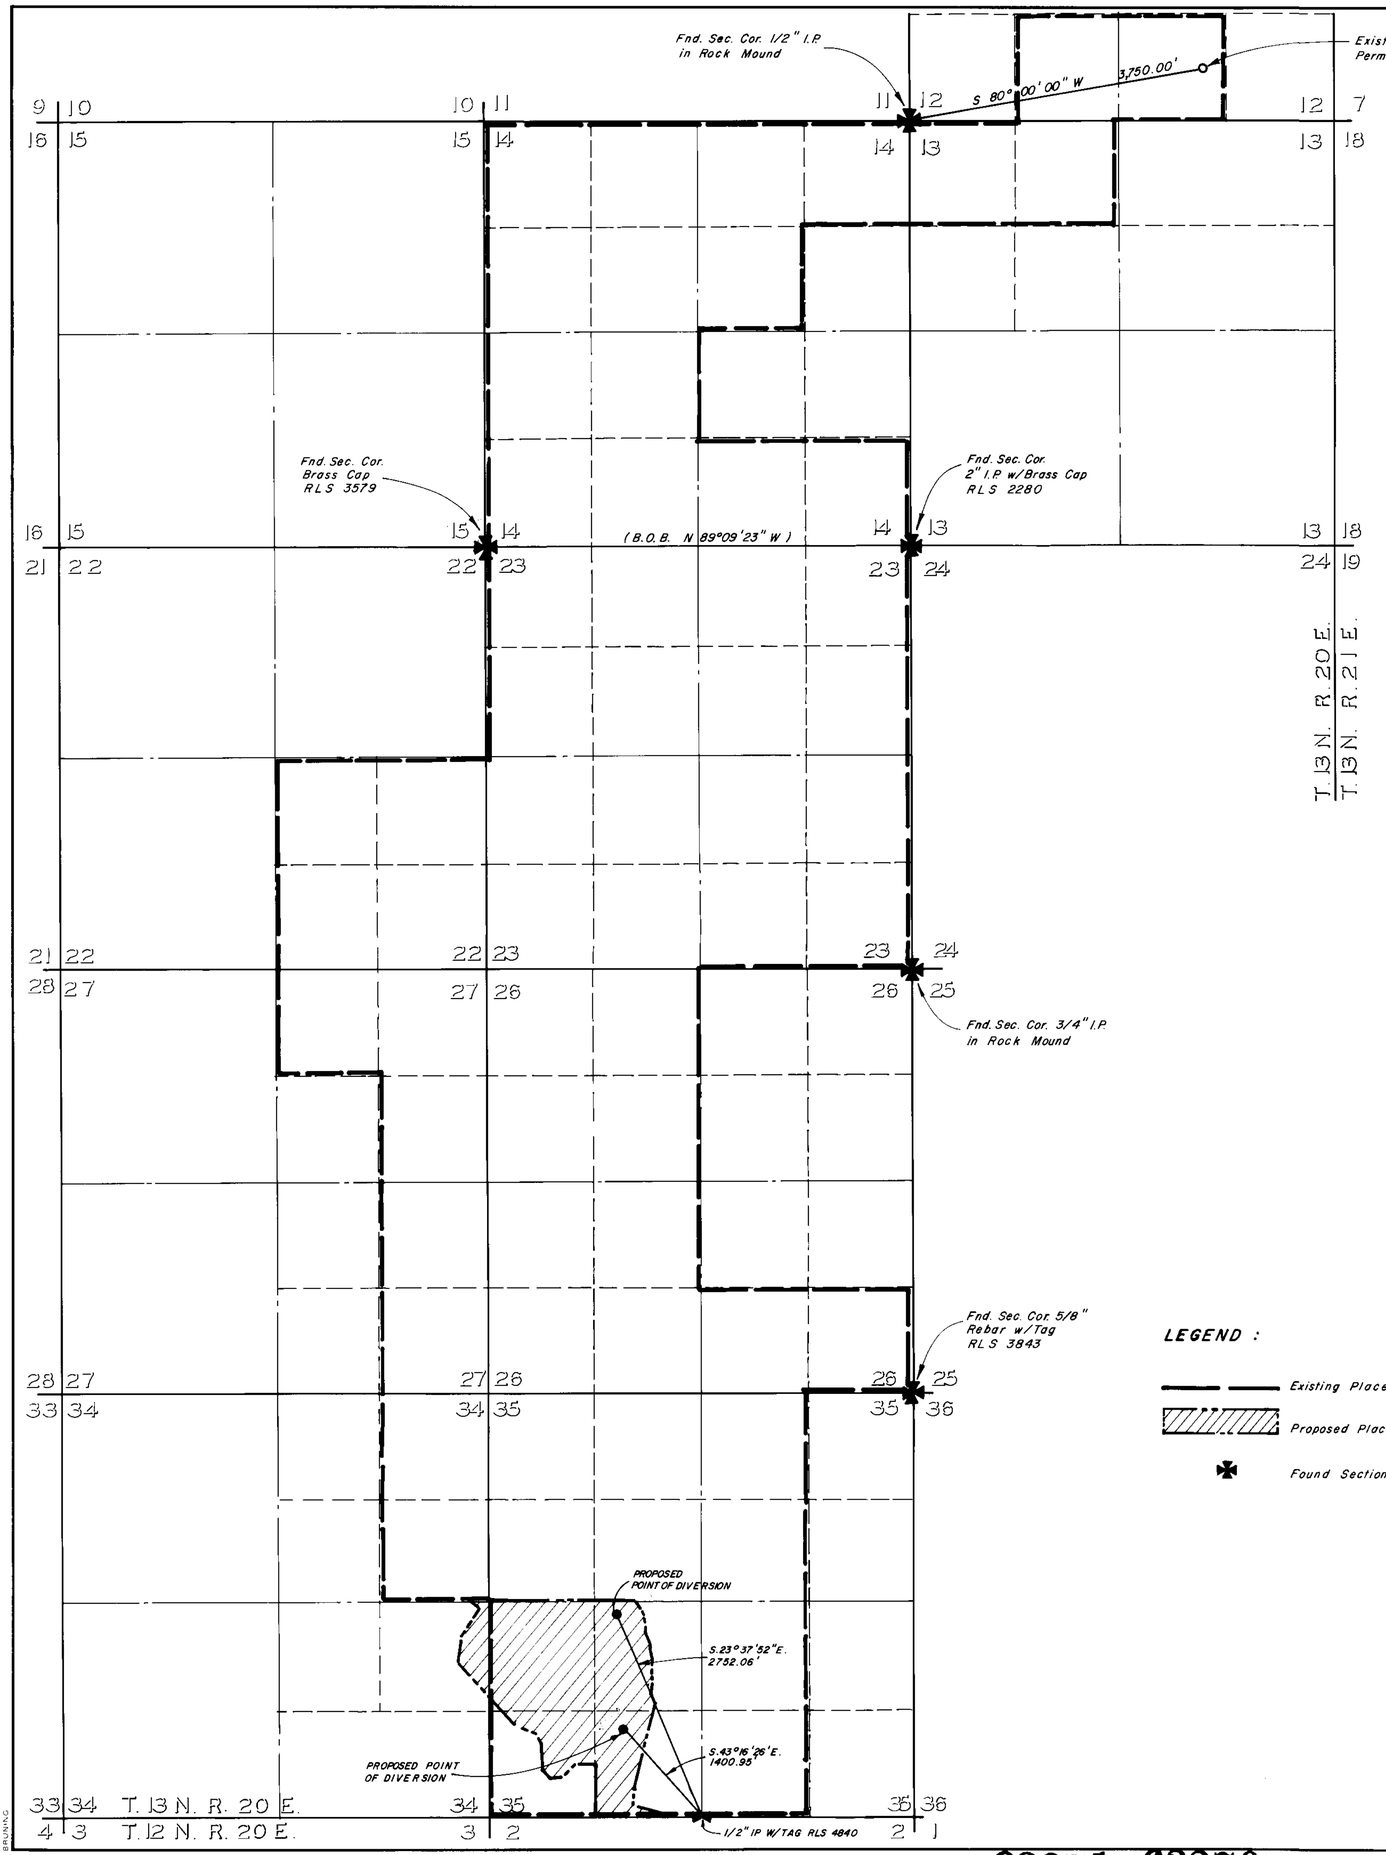

STATE OF NEVADA S.S.

CARSON CITY

I, Brian A. Randall, being first duly sworn, depose and say that this map, consisting of one sheet, has been correctly drawn to the designated scale from record information on file at the Division of Water Resources and field notes of a Survey made under my supervision on the 27th day of June, 1985. That it truly and correctly represents the proposed location and extent of the works used to divert water from underground sources in Douglas County, Nevada by Darrel Coleman for Quasi-municipal & Domestic purposes. That the proposed point of diversion, and the boundary of all lands, showing by 40-acre subdivision the area where the water is to be used, are fully and correctly designated hereon.

Brian A. Randall

STATE WATER RIGHT SURVEYOR No. 605

Subscribed and sworn to before me this 4th day of October, 1985. Notary Public in and for Lyon County, Nevada.

Carol A. Smith

CAROL A. SMITH
Notary Public - State of Nevada
LYON COUNTY
My Appointment Expires November 6, 1986

BASIS OF BEARING :

North Line Section 23, T. 13 N., R. 20 E., M.D.B. & M. Per Record of Survey Map No. 79278, Douglas County, Nevada (N 89°09'23" W).

LEGEND :

Existing Place of Use,

Proposed Place of Use, Brentwood Units II, III & IV

Found Section Corner

SCALE: 1" = 1000'

0 500 1000 2000 3000

FEET

NORTH

RESOURCE CONCEPTS INC.
340 North Minnesota Street, Carson City, Nevada 89701 (702) 883-1600
ENGINEERING · ECONOMICS · RESOURCE PLANNING

JOB NO.
DATE 9-17-85
REVISED
DRAWN BY mld
Sheet 1 of 1

MAP
TO ACCOMPANY APPLICATIONS TO CHANGE THE POINT OF DIVERSION & THE PLACE OF USE OF A PORTION OF PERMIT NO. 36103
3Y

Darrel Coleman

FROM UNDERGROUND SOURCES IN DOUGLAS COUNTY, NEVADA

FILED
OCT 1985
STATE ENGINEER'S OFFICE

63271 63270 61734 61733 52077 52076 49433 49432