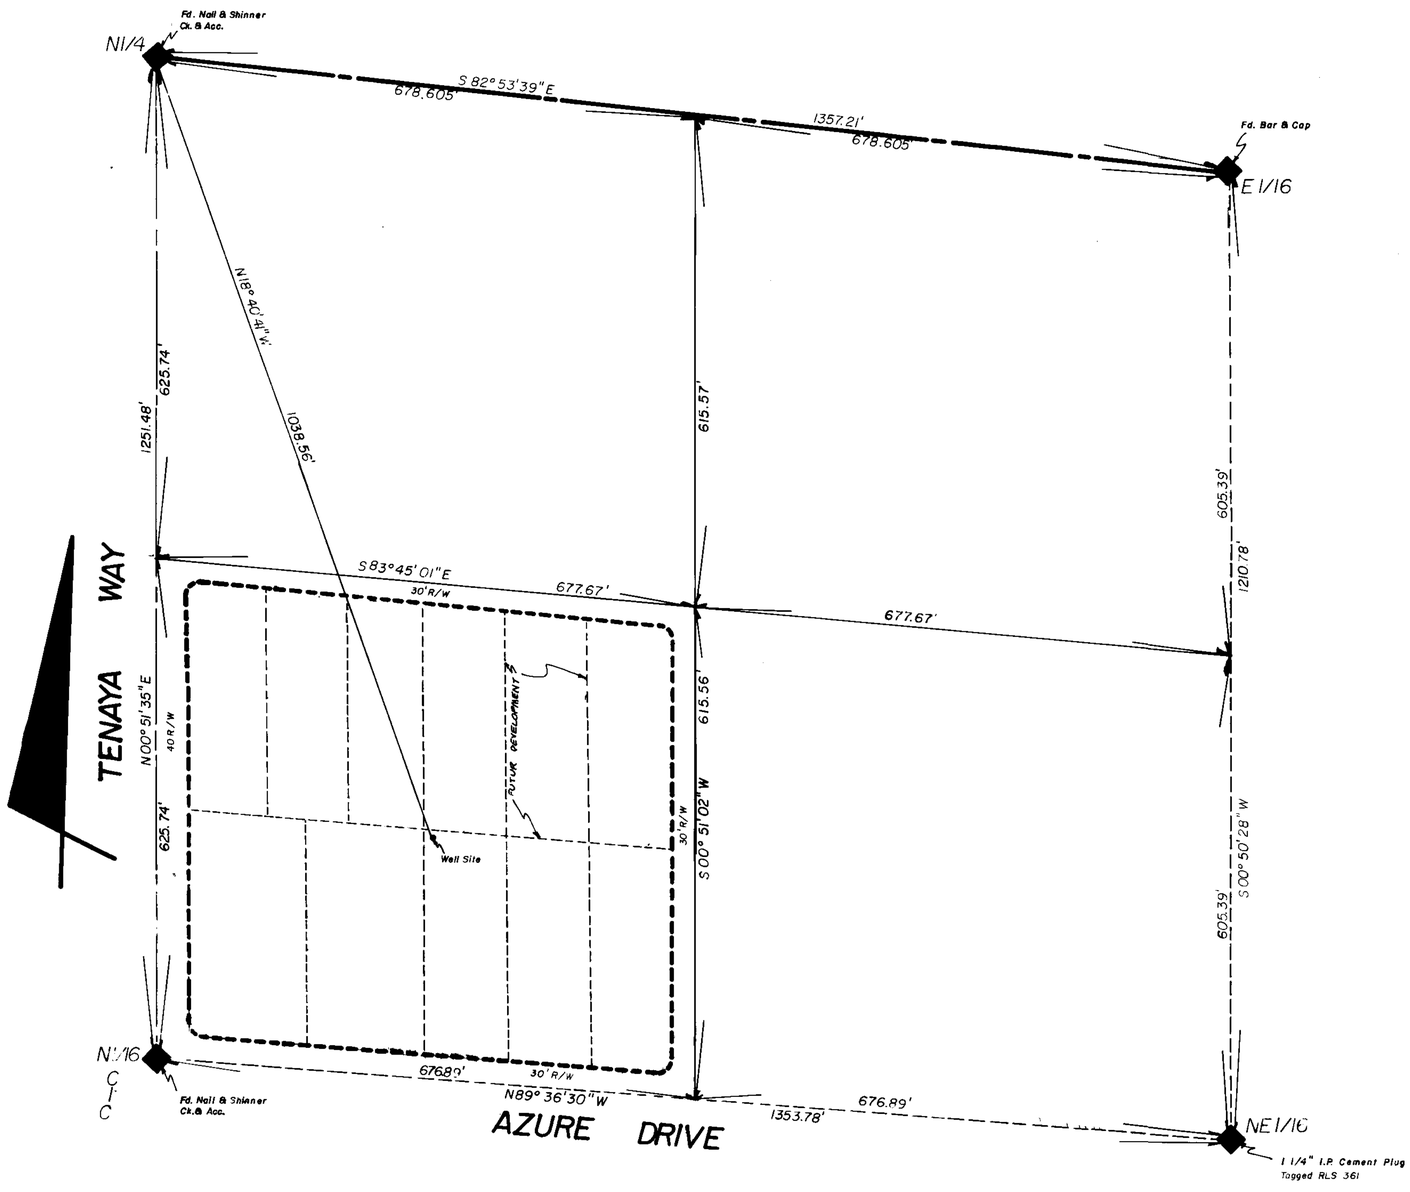


# AFFIDAVIT

I, Armand A. Ducharme, being duly swown, depose and state that this map has been correctly drawn to the designated scale and is the result of an actual survey made by me, and that it correctly represents the location of an existing well for the purpose of furnishing domestic water to the parcels shown hereon. The present owner of this parcel map shown hereon is Tracy Delfante.

The field survey was completed on October 1, 1985.

Armand A. Ducharme
Armand A. Ducharme,
State Water Rights Surveyor
Nevada Certificate No. 611

Suscribed and sworn to me this 2nd day of October, 1985.

Melissa DeSantis
Melissa DeSantis, Notary Public in and for Clark County, Nevada.

Melissa DeSantis
Notary Public

# BASIS OF BEARINGS

N00°51'35"E, being the East-West Line as shown on File 7, Page 83 of Parcel Maps, as shown in the Clark County Recorder's office, Clark County, Nevada.

# LEGAL DESCRIPTION

SW1/4, NW1/4, NE1/4, Section 27, Township 19 South, Range 60 East, M.D.B.& M., Clark County, Nevada.

## VICINITY MAP




No Scale

SCALE 1"=100'

0 100 200 300 400 500 600

49440

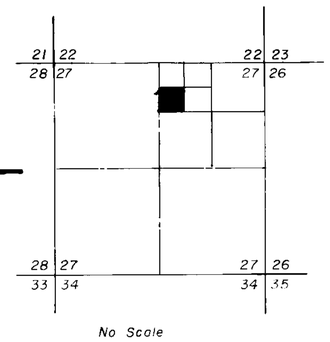MAP
TO ACCOMPANY APPLICATION
FOR A QUASI-MUNICIPAL WELL
FOR: TRACY L. DELFANTE
FROM AN UNDERGROUND
SOURCE, LAS VEGAS ARTESIAN
BASIN, CLARK COUNTY, NEV.

FILED

54560 49440