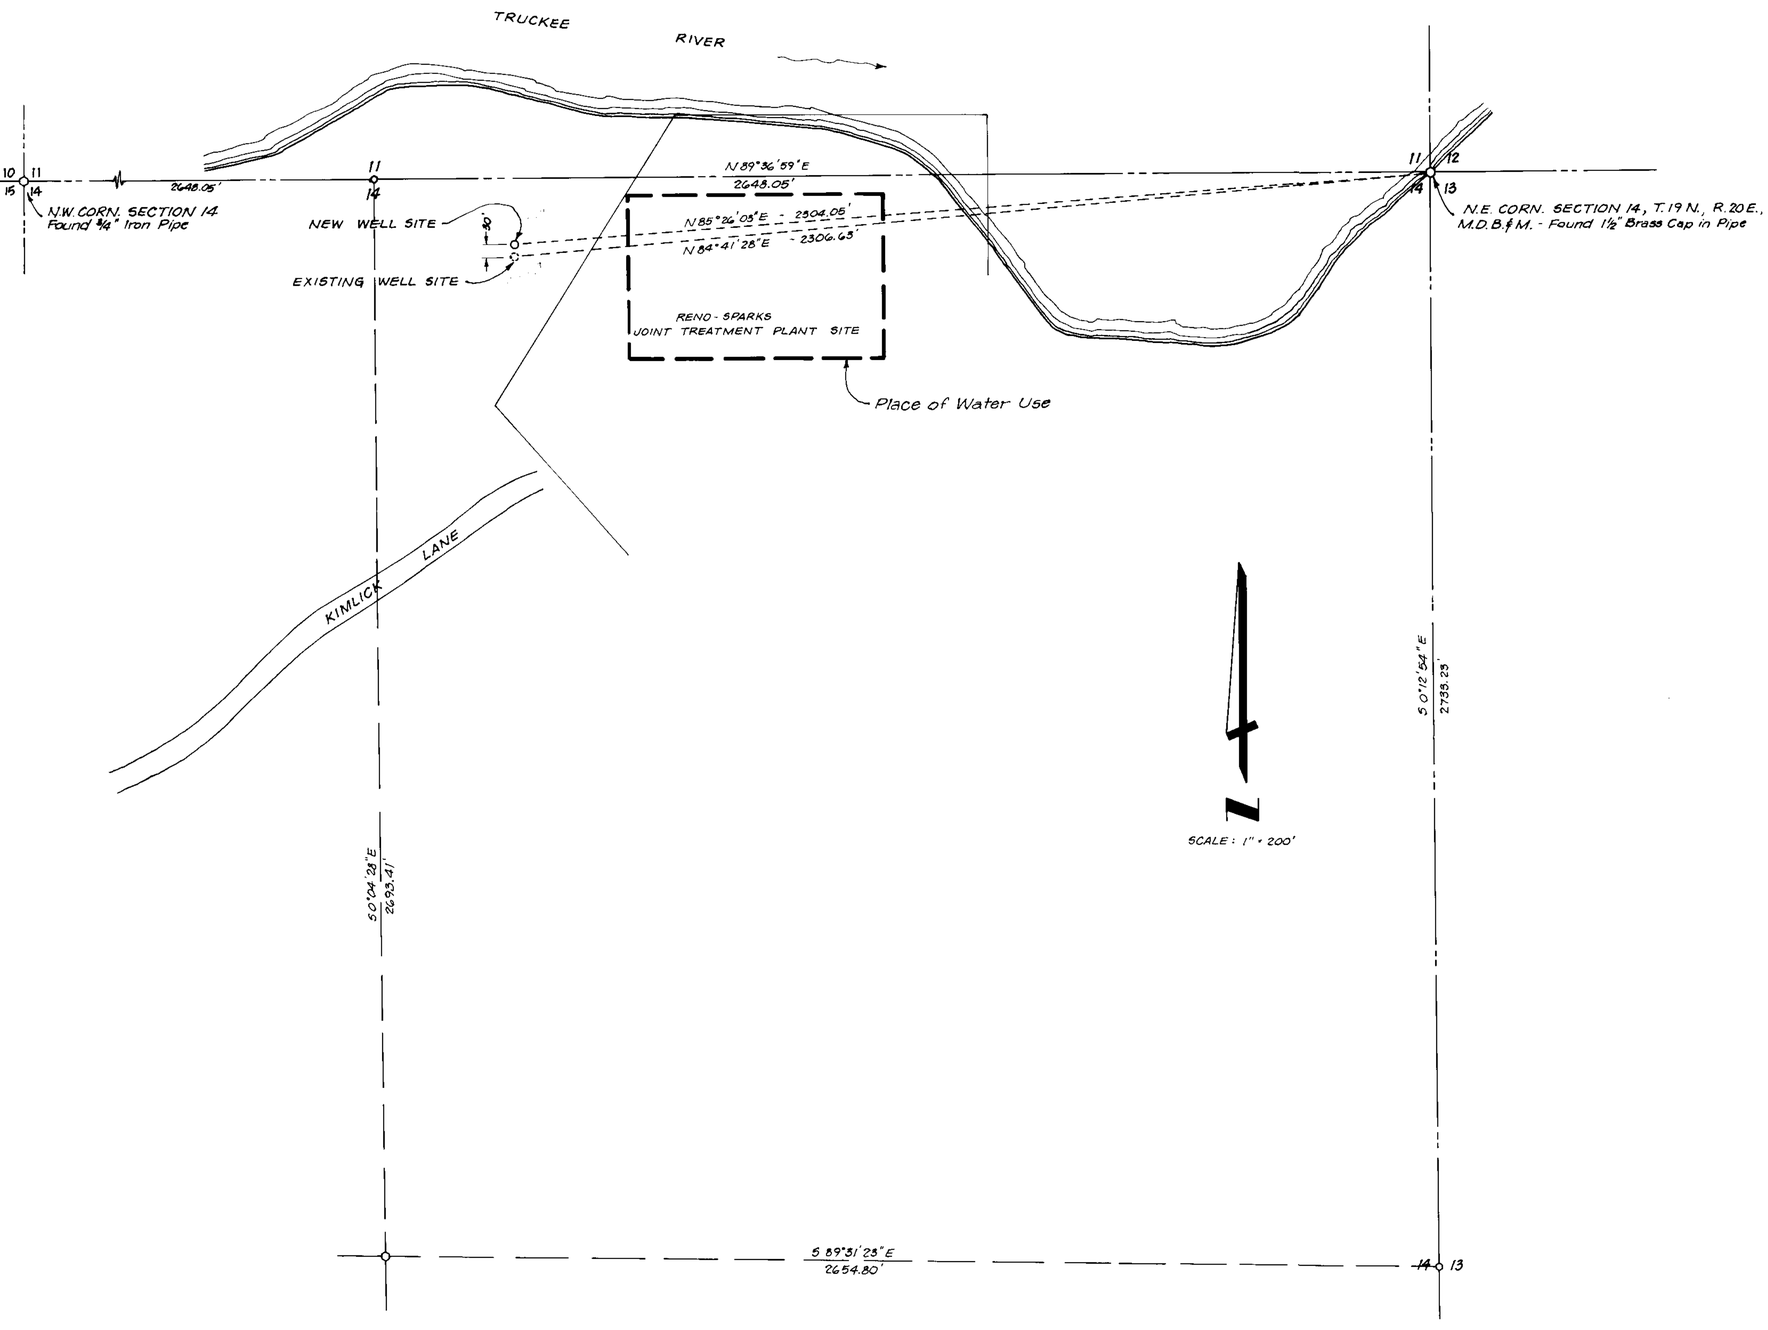

STATE OF NEVADA
COUNTY OF WASHOE } SS

I, MILLARD G. REED, being first duly sworn, depose and say that this map, consisting of one sheet, has been correctly drawn to the designated scale from field notes of a survey made under my supervision and direction, on the 12th day of December, 1985; that it truly and correctly represents the location and extent of the works used to divert water from an underground source in Washoe County, by the City of Reno for Industrial purposes; that the point of diversion, the location and names of all other works or streams which are crossed by or connected with said works, are fully and correctly designated hereon.

Millard G. Reed
State Water Right Surveyor #631

Subscribed and sworn to before me this 19 day of December 1985. Notary Public in and for Washoe County, Nevada.

John Media
NOTARY PUBLIC

BASIS OF BEARING: PARCEL MAP NO. 1167
As Filed in the office of the Washoe County Recorder

Scale: 1" = 200'

49467 CERTIFICATE No 14017 ISSUED 1-27-95

FILED
JAN 6, 1986

MAP
TO ACCOMPANY APPLICATION TO
APPROPRIATE WATER & PROOF OF BENEFICIAL USE FOR

INDUSTRIAL WATER PURPOSES

The Cities of Reno and Sparks Wastewater Treatment Plant From Underground Sources

49468 49467